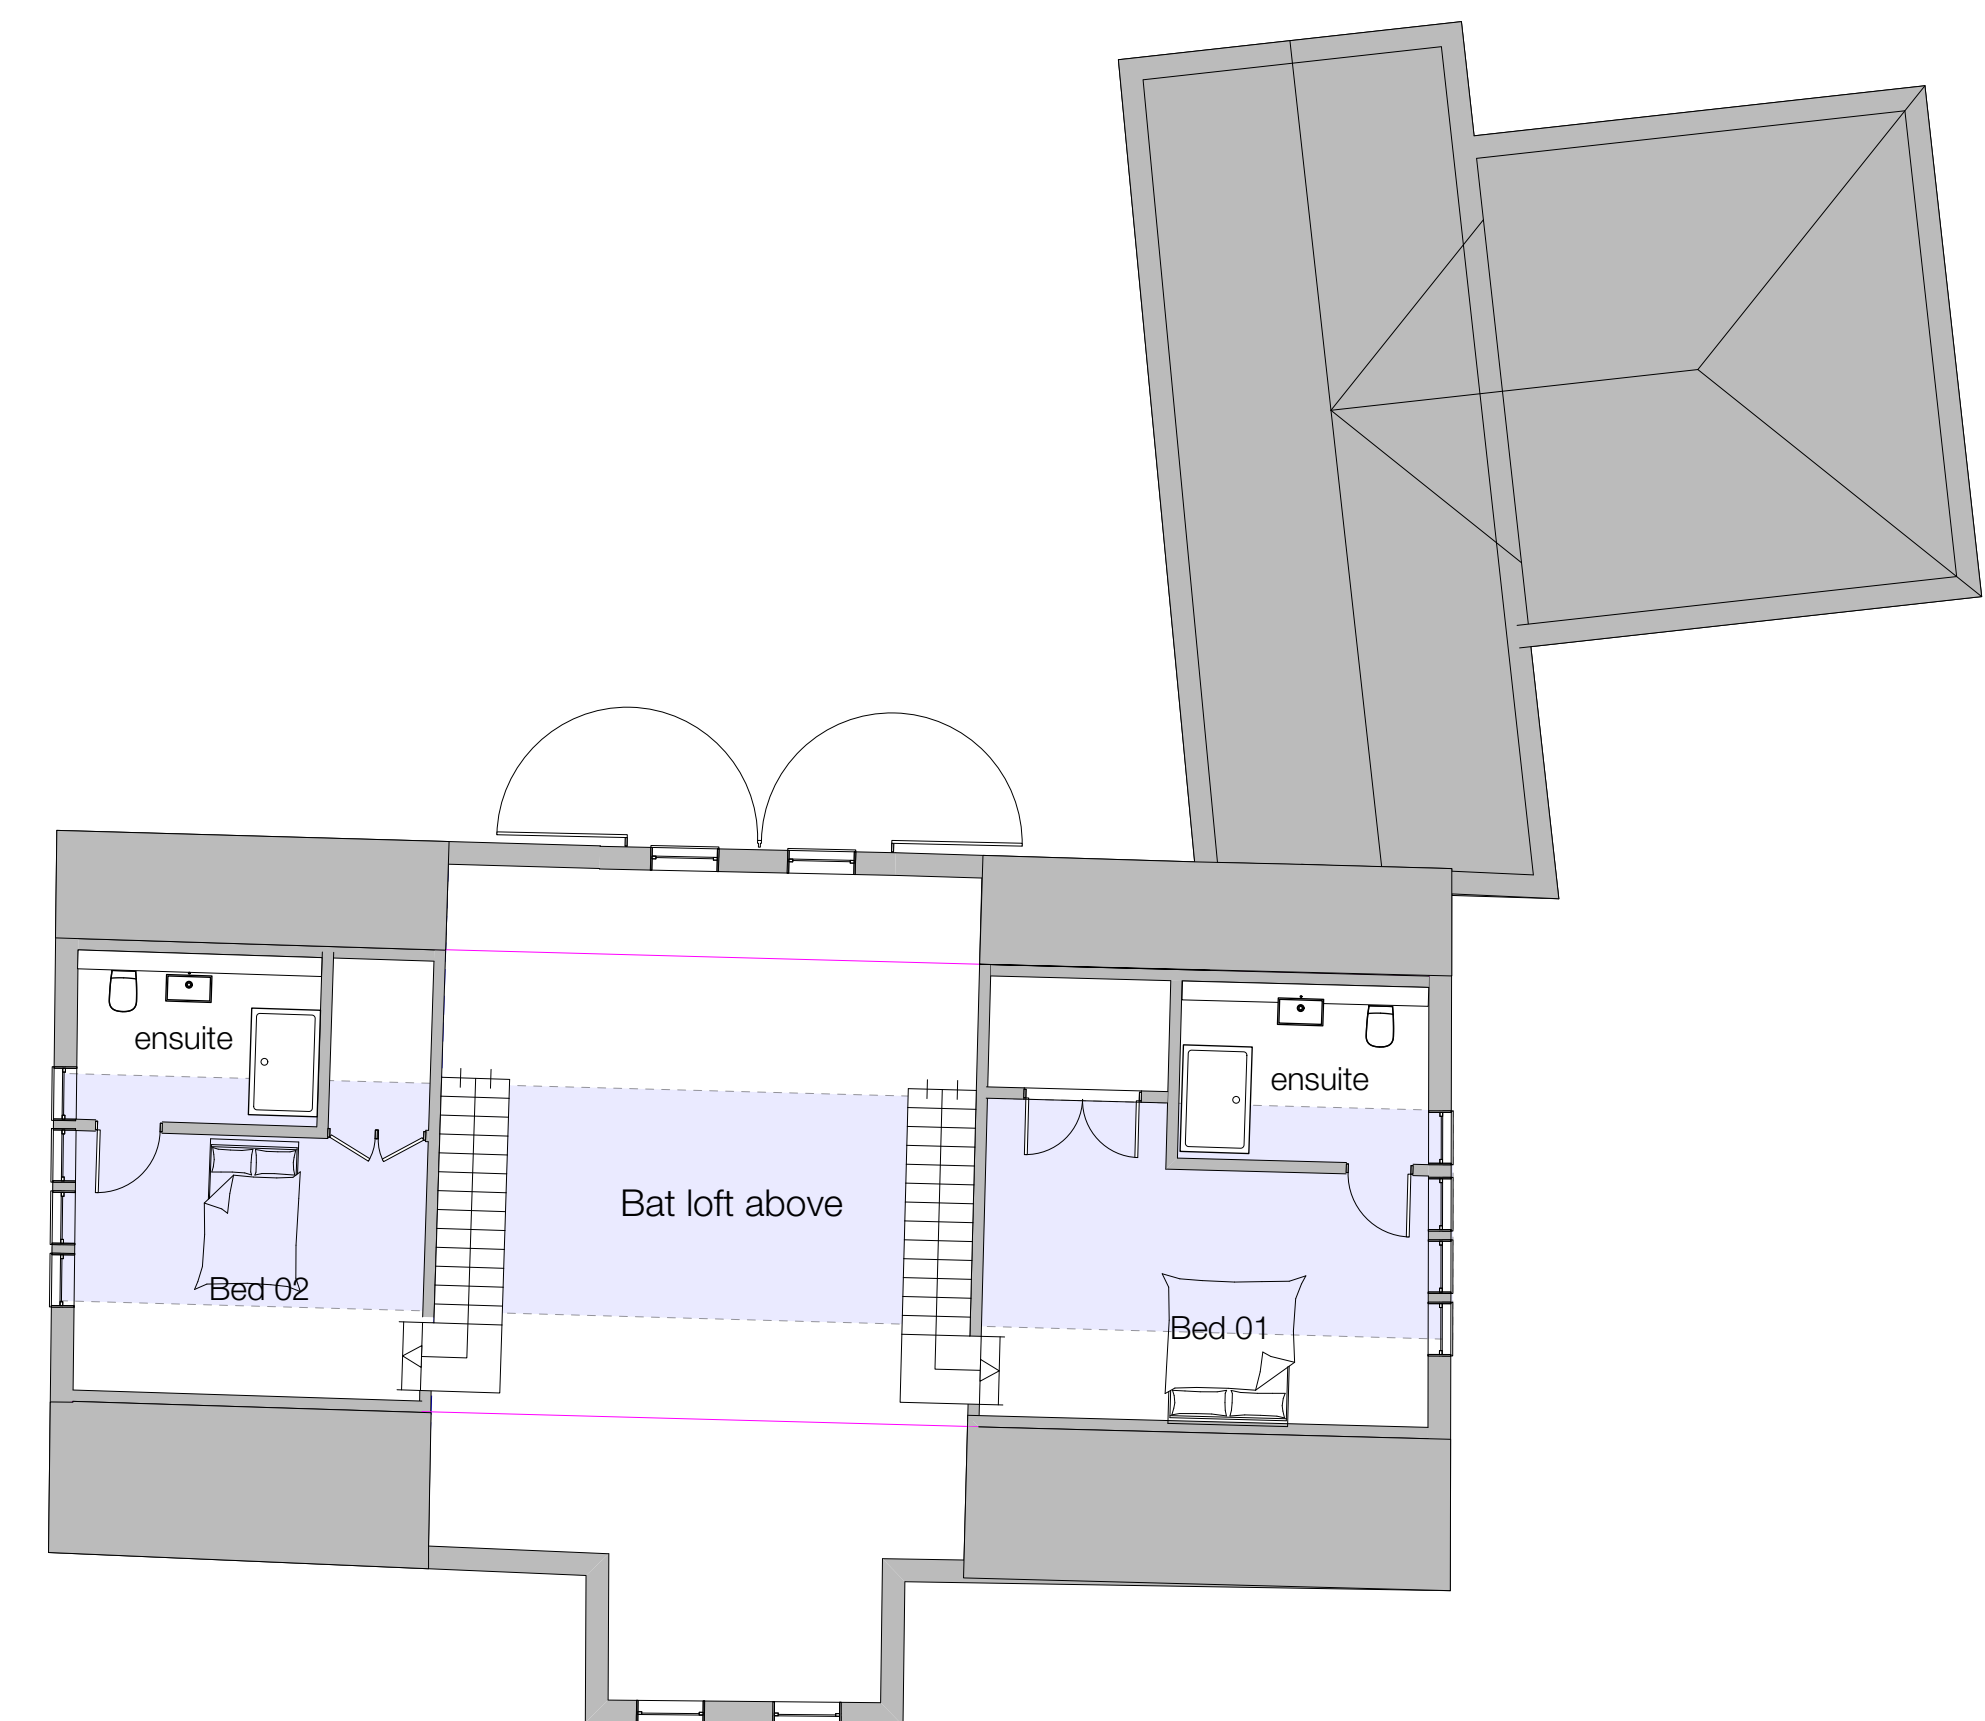


HURRELL | ARCHITECTURE ■ ■

Hurrell Architecture Limited
Alresford

t 01962 736 761
e mail@hurrellarchitecture.co.uk

CLIENT

PROJECT

Mortimers Farm
Mortimers Lane

DRAWING

Barn B

Proposed Plans

DRAWING NO. **991-D-011** REVISION

WORKSTAGE	Planning	STATUS	
SCALE @ A1	1:100	SCALE @ A3	1:200
DATE	December 2022	DRAWN BY	

Dimensions to be checked on site.
All in millimetres unless stated
For construction purposes do not scale
This drawing cannot be copied without the
written permission of
HURRELL ARCHITECTURE LIMITED

RIBA 
Chartered Practice