



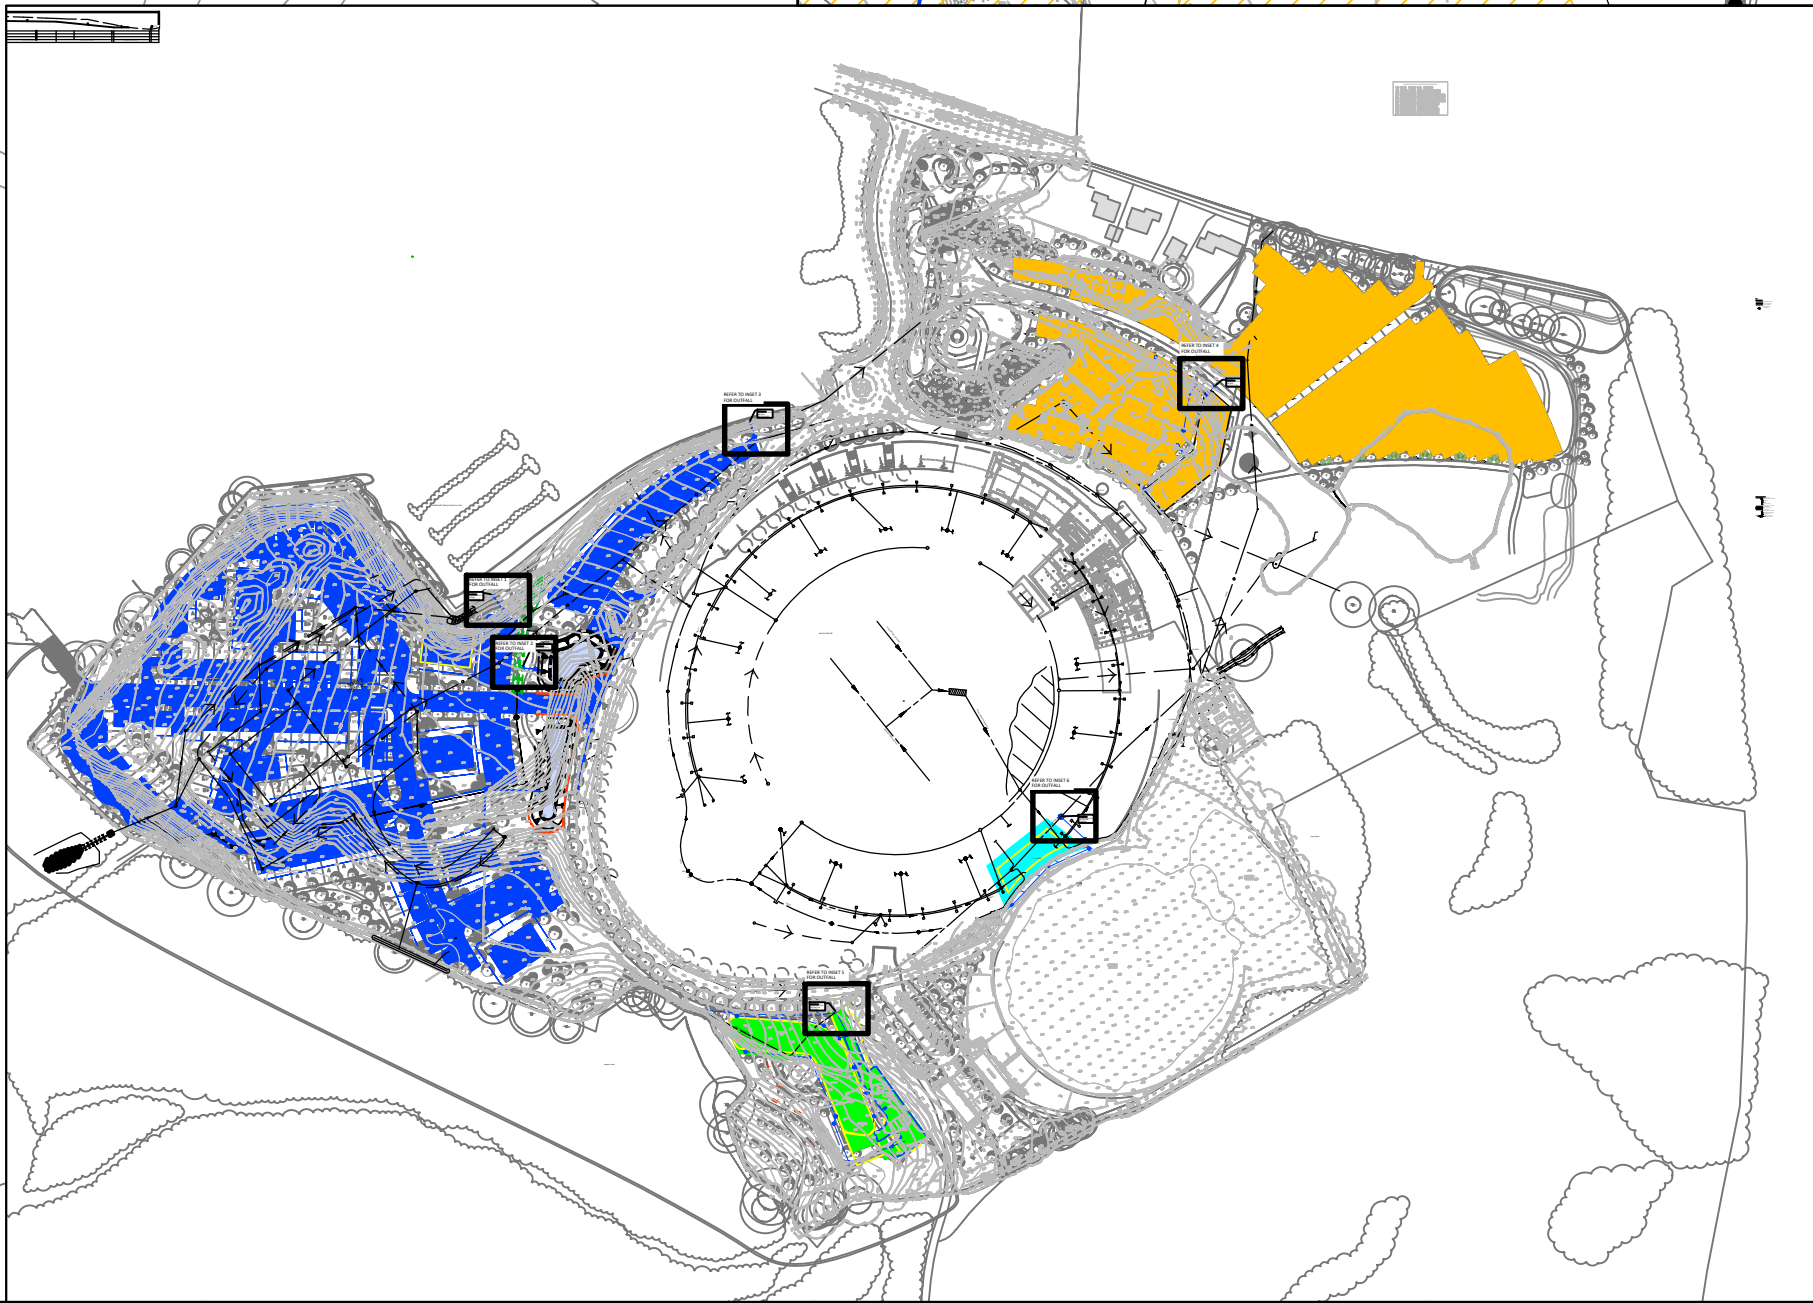

REFER TO INSET 4
FOR OUTFALL

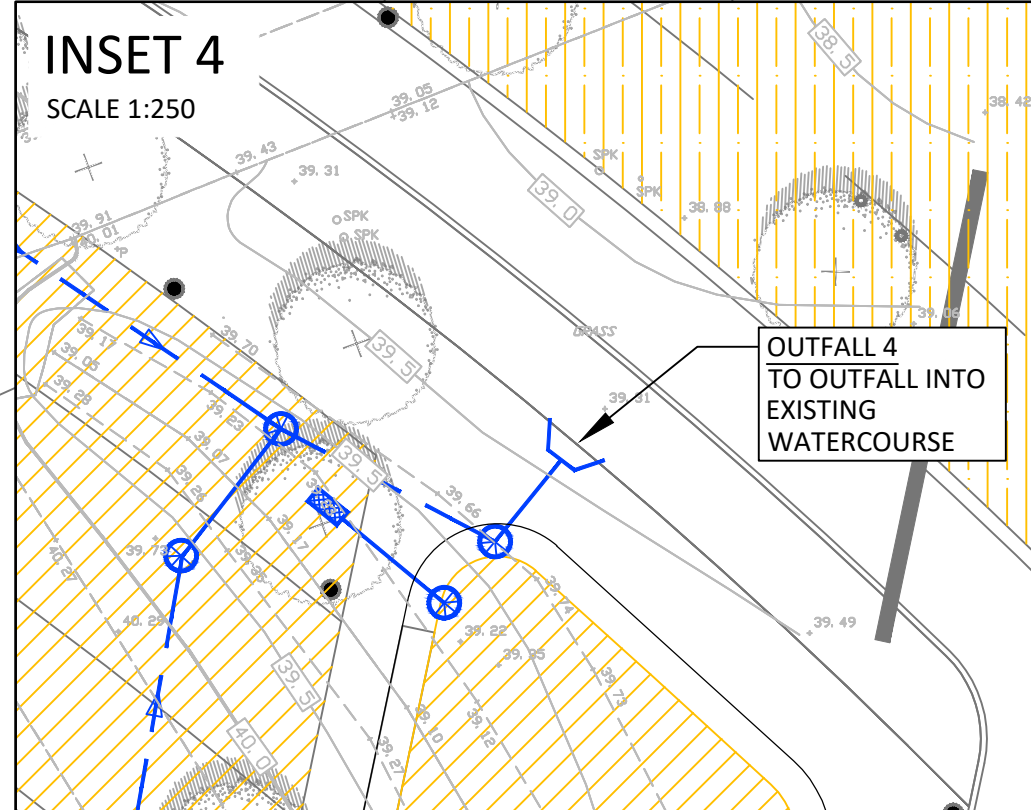

KEY

- CHARACTER AREA 1
DISCHARGING TO OUTFALL 4
- CHARACTER AREA 1
OVERFLOW PARKING /
DISCHARGE BY INFILTRATION
- CHARACTER AREA 2 & 3
DISCHARGING TO OUTFALL 6
- CHARACTER AREA 4
DISCHARGING TO OUTFALL 5
- CHARACTER AREA 5
DISCHARGING TO OUTFALL 1
- CHARACTER AREA 5
DISCHARGING TO OUTFALL 2
- CHARACTER AREA 5
DISCHARGING TO OUTFALL 3

A	FIRST ISSUE	02.12.22	ND	PS
REV.	DESCRIPTION	Date	BY	CHR
DESIGN BY:				
				
CLIENT: LDA/HCCC				
andy clay consulting flood risk and drainage				
DRAWING STATUS: PLANNING APPLICATION				
SCALE @ A1: 0 1:500 25 metres				
PROJECT: AGEAS GOLF CLUB				
TITLE: DRAINAGE CATCHMENT AREAS 4 OF 4				
PROJECT No: 19320	DRAWING No: D28		REV: A	