



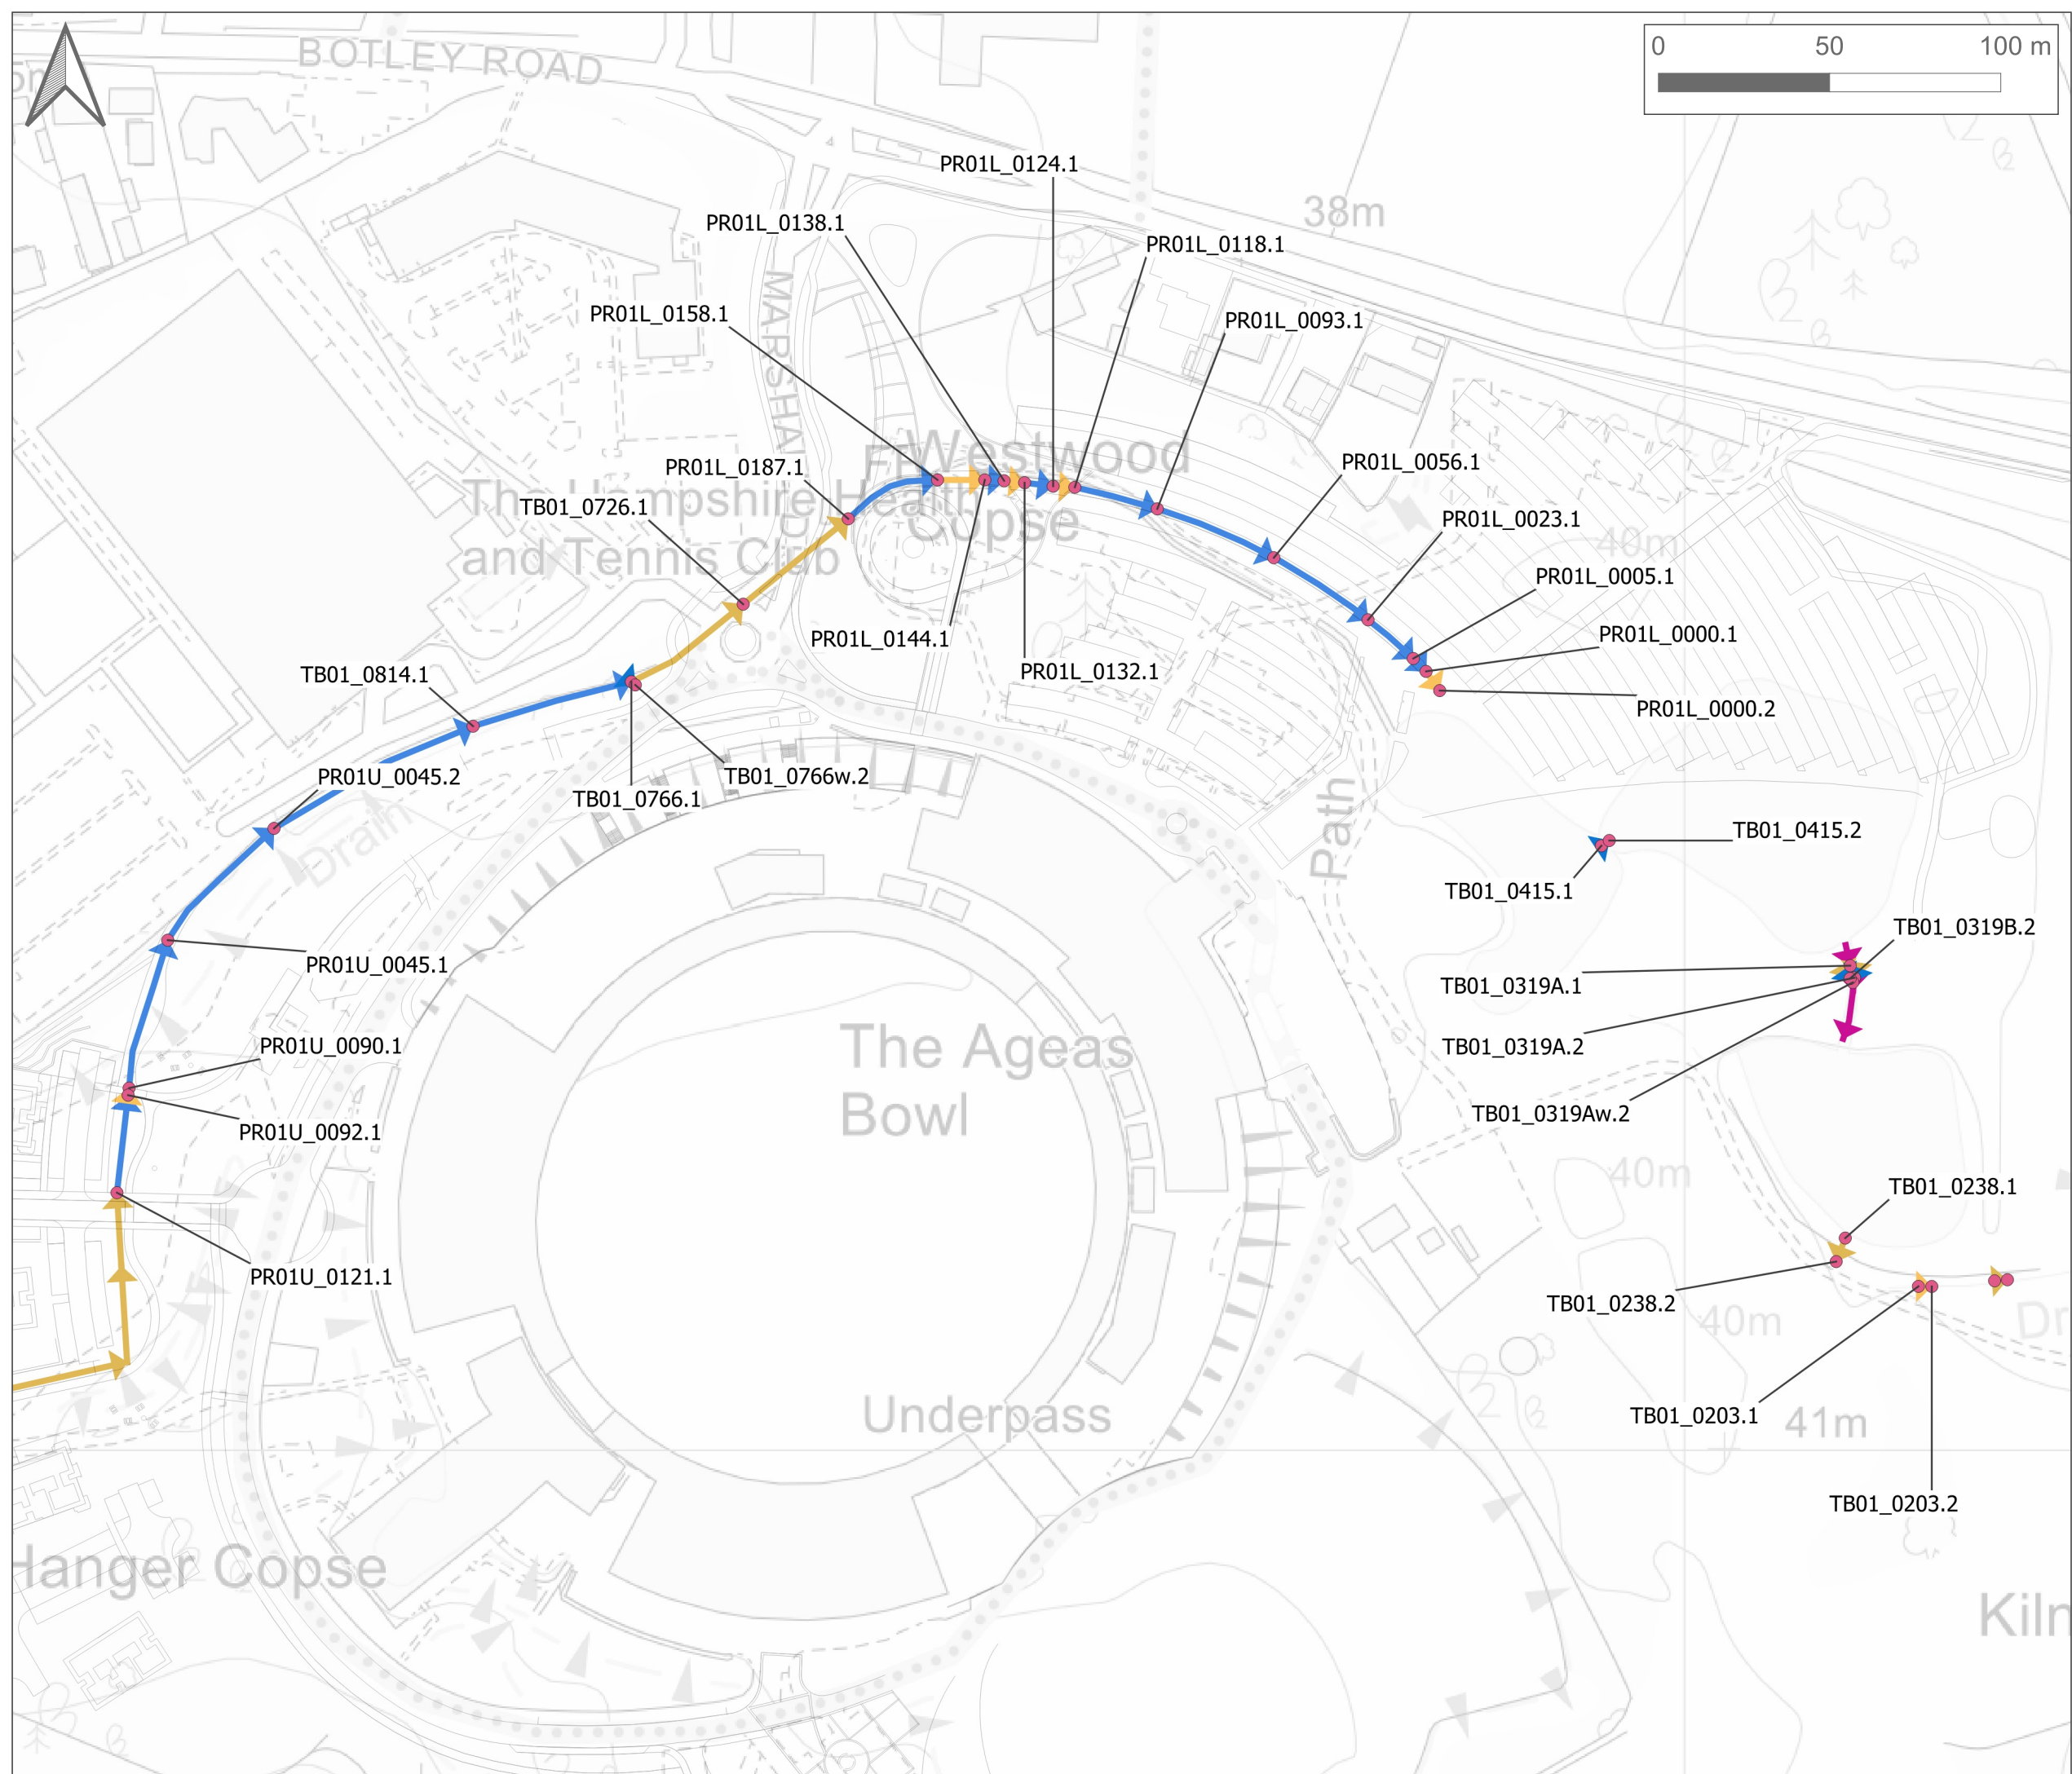

Legend

- Node locations
- Proposed channel
- Open channel
- Culverted channel

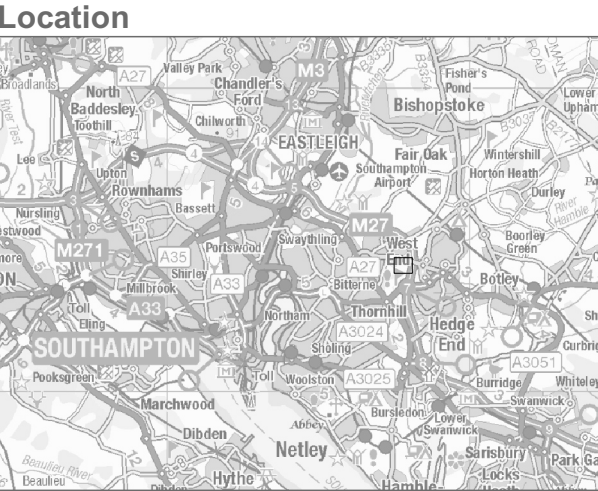

P01158 Ageas Bowl, Southampton

Flood Modelling Study Addendum

Figure 1
Node Locations
Proposed Sceario (PR01)

Modelled	Drawn	Checked	Approved	Date	Version
MJS	MJS	SJ	JJ	30/11/22	v0-1

Source:
AgeasBowl_PR01(GLW)_004_0.1%AEP-2hrU_nwk_N_check_P



Kingswood House • 80 Richardshaw Lane
Leeds • LS28 6BN • 0113 880 1422