


© Crown copyright and database rights 2022 OS 100035409
Reproduction in whole or in part is prohibited
without the permission of Ordnance Survey.

Revisions

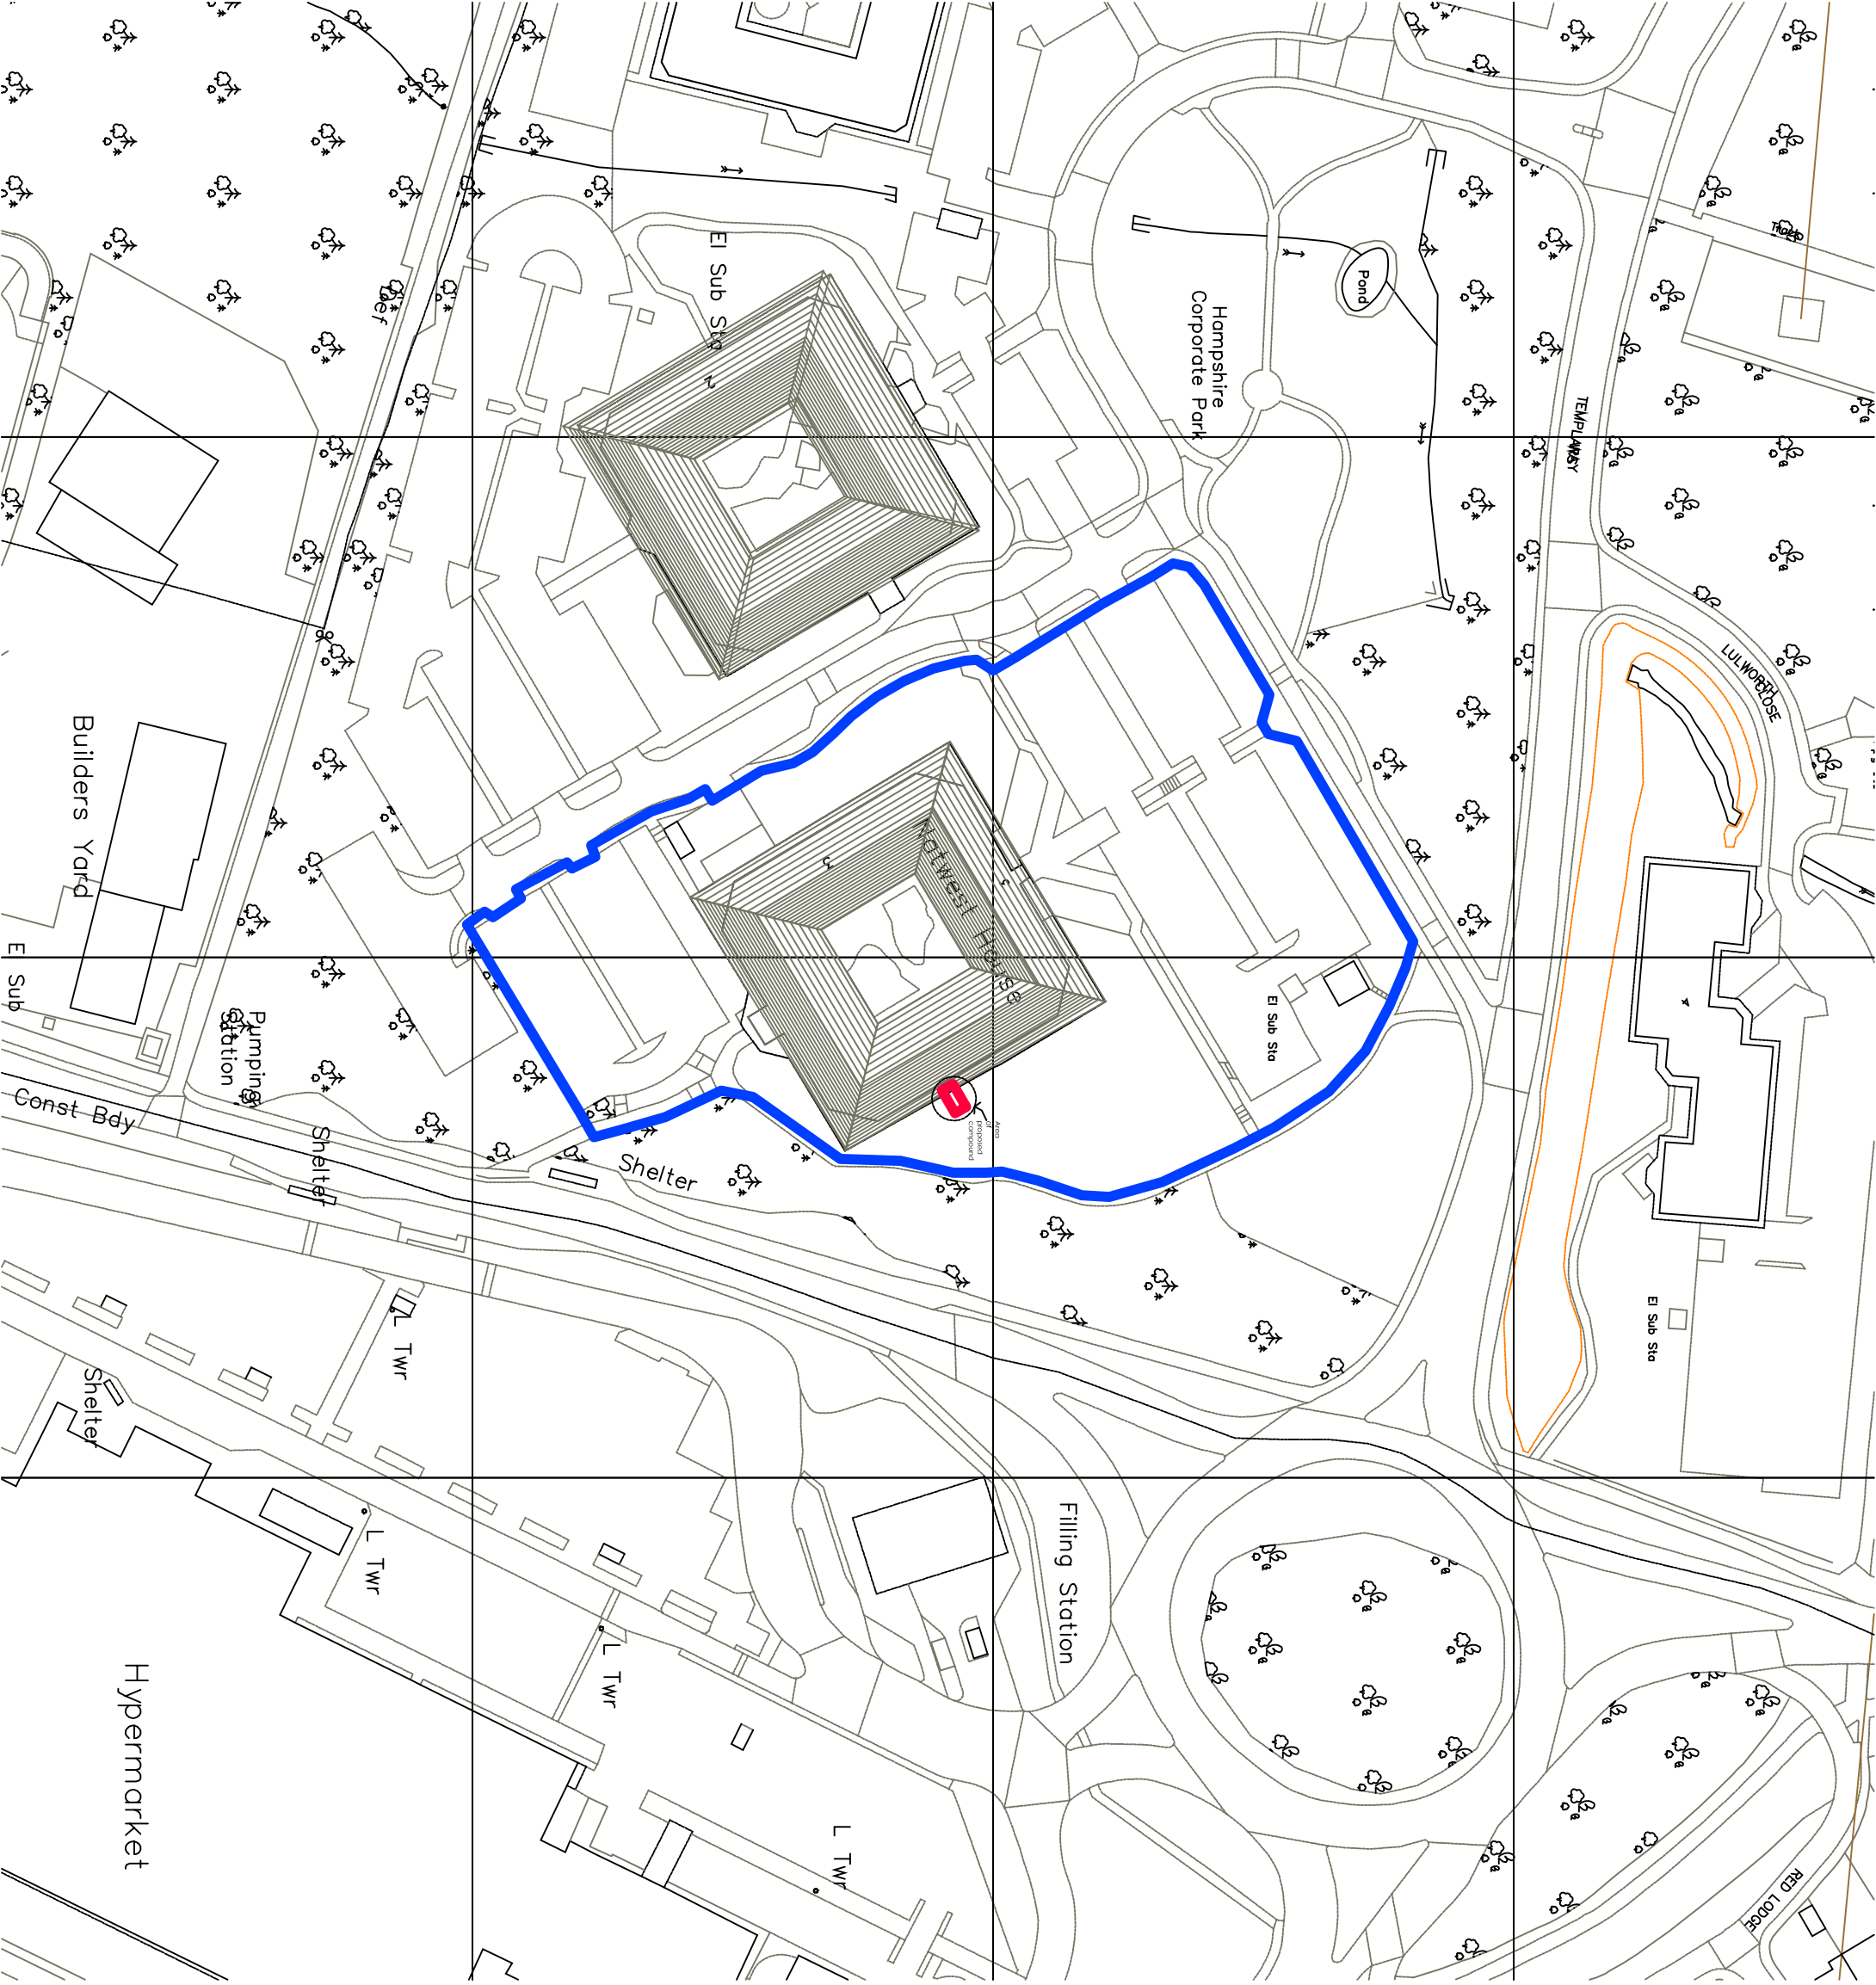

KRYPTON HEALTH CONSULTING LTD

THE OLD VICARAGE,
31 CHURCH STREET, FORDHAM,
CAMBRIDGESHIRE, CB7 5NJ

tel 07798 768130 email d.worth@kryptonhc.co.uk

Contract
COMPLETE FERTILITY LTD
IVF FACILITY

Title

HAMPSHIRE HOUSE, EASTLEIGH SO53 3RY
LOCATION PLAN

Date	Scale
DEC 2022	1 : 1250@ A3
Drawing No	J1030 - 500