


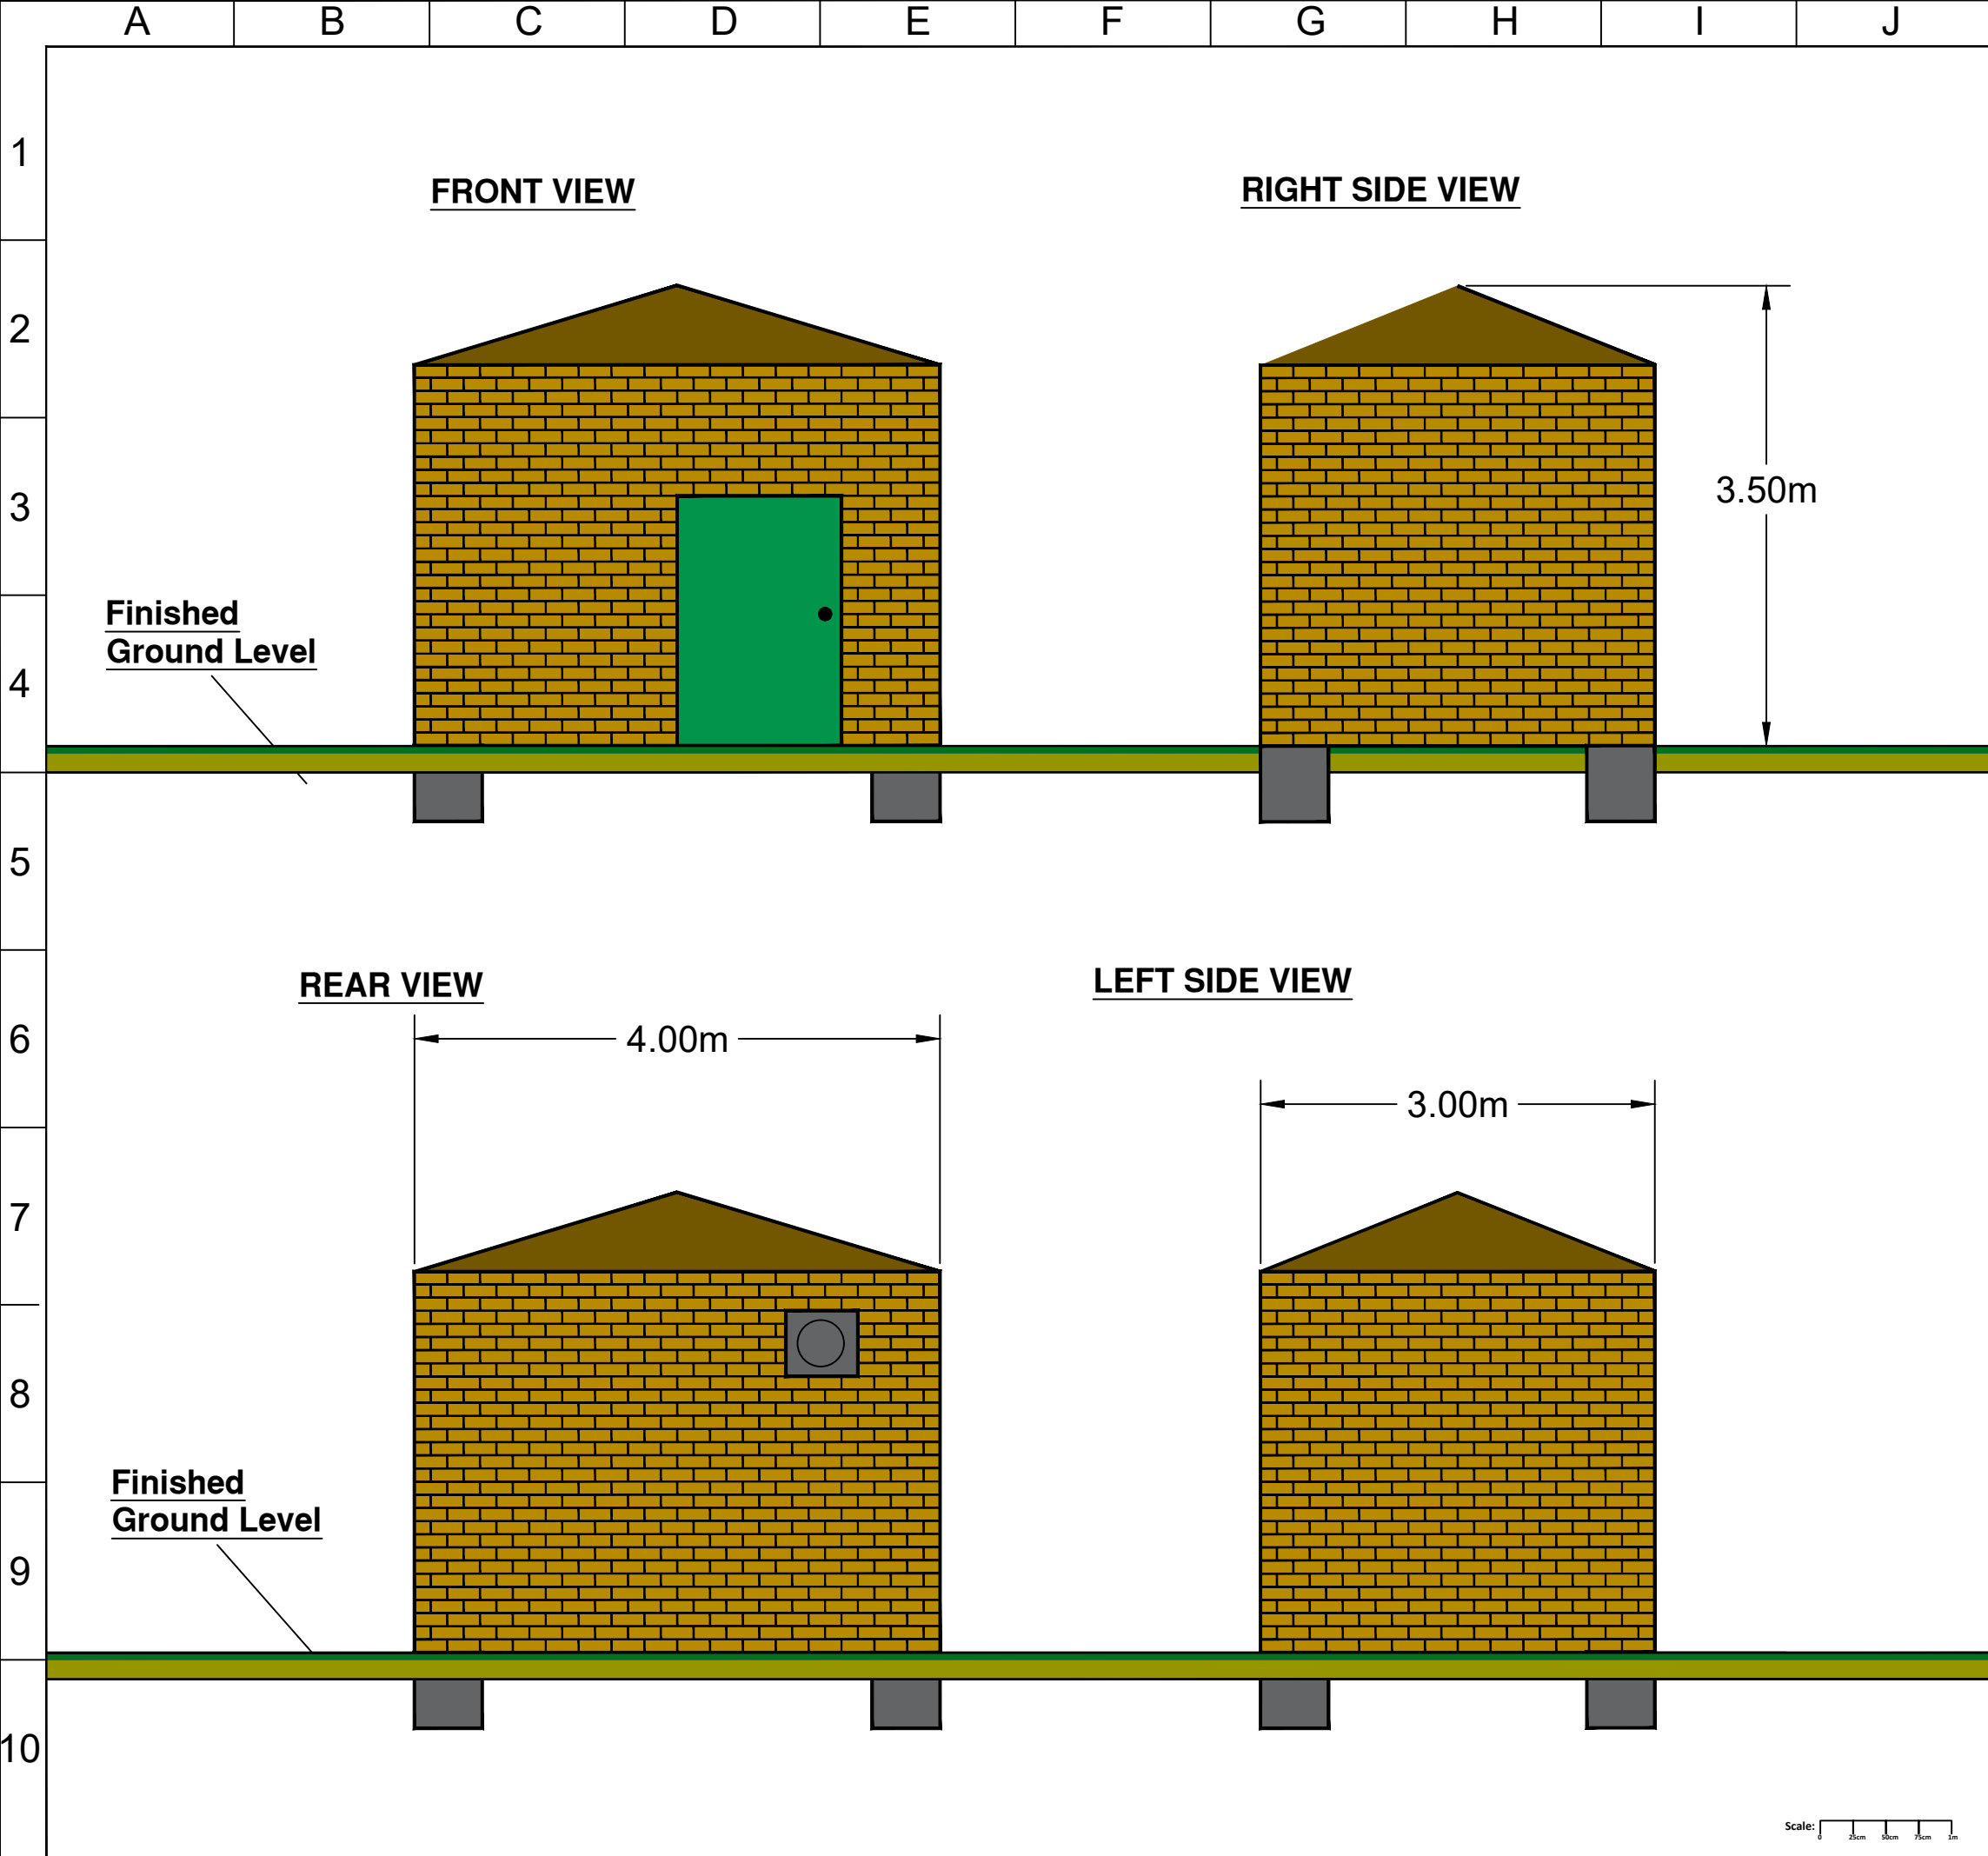

DNO UP TO 33KV SUBSTATION
FOUNDATIONS & ELEVATIONS

Boom Power Ltd. Address	Project Address		
Boom Power Ltd. Unit 5E Park Farm Chichester Road Arundel West Sussex BN18 0AG			
Drawing Infomation			
V No	Revision Note	By	Date
1.3	Final	SH	01/04/2022
Drawing Infomation			
Scale [When Printed]		1:50 @ A3	
Stage		FINAL	
Drawing Name		DNO up to 33kV Substations Foundations & Elevations	
Drawing Number		B005	
Designed By		Samuel Hogan	

BOOM
POWER

BUILD | OWN | OPERATE | MAINTAIN
BOOM-POWER.CO.UK