


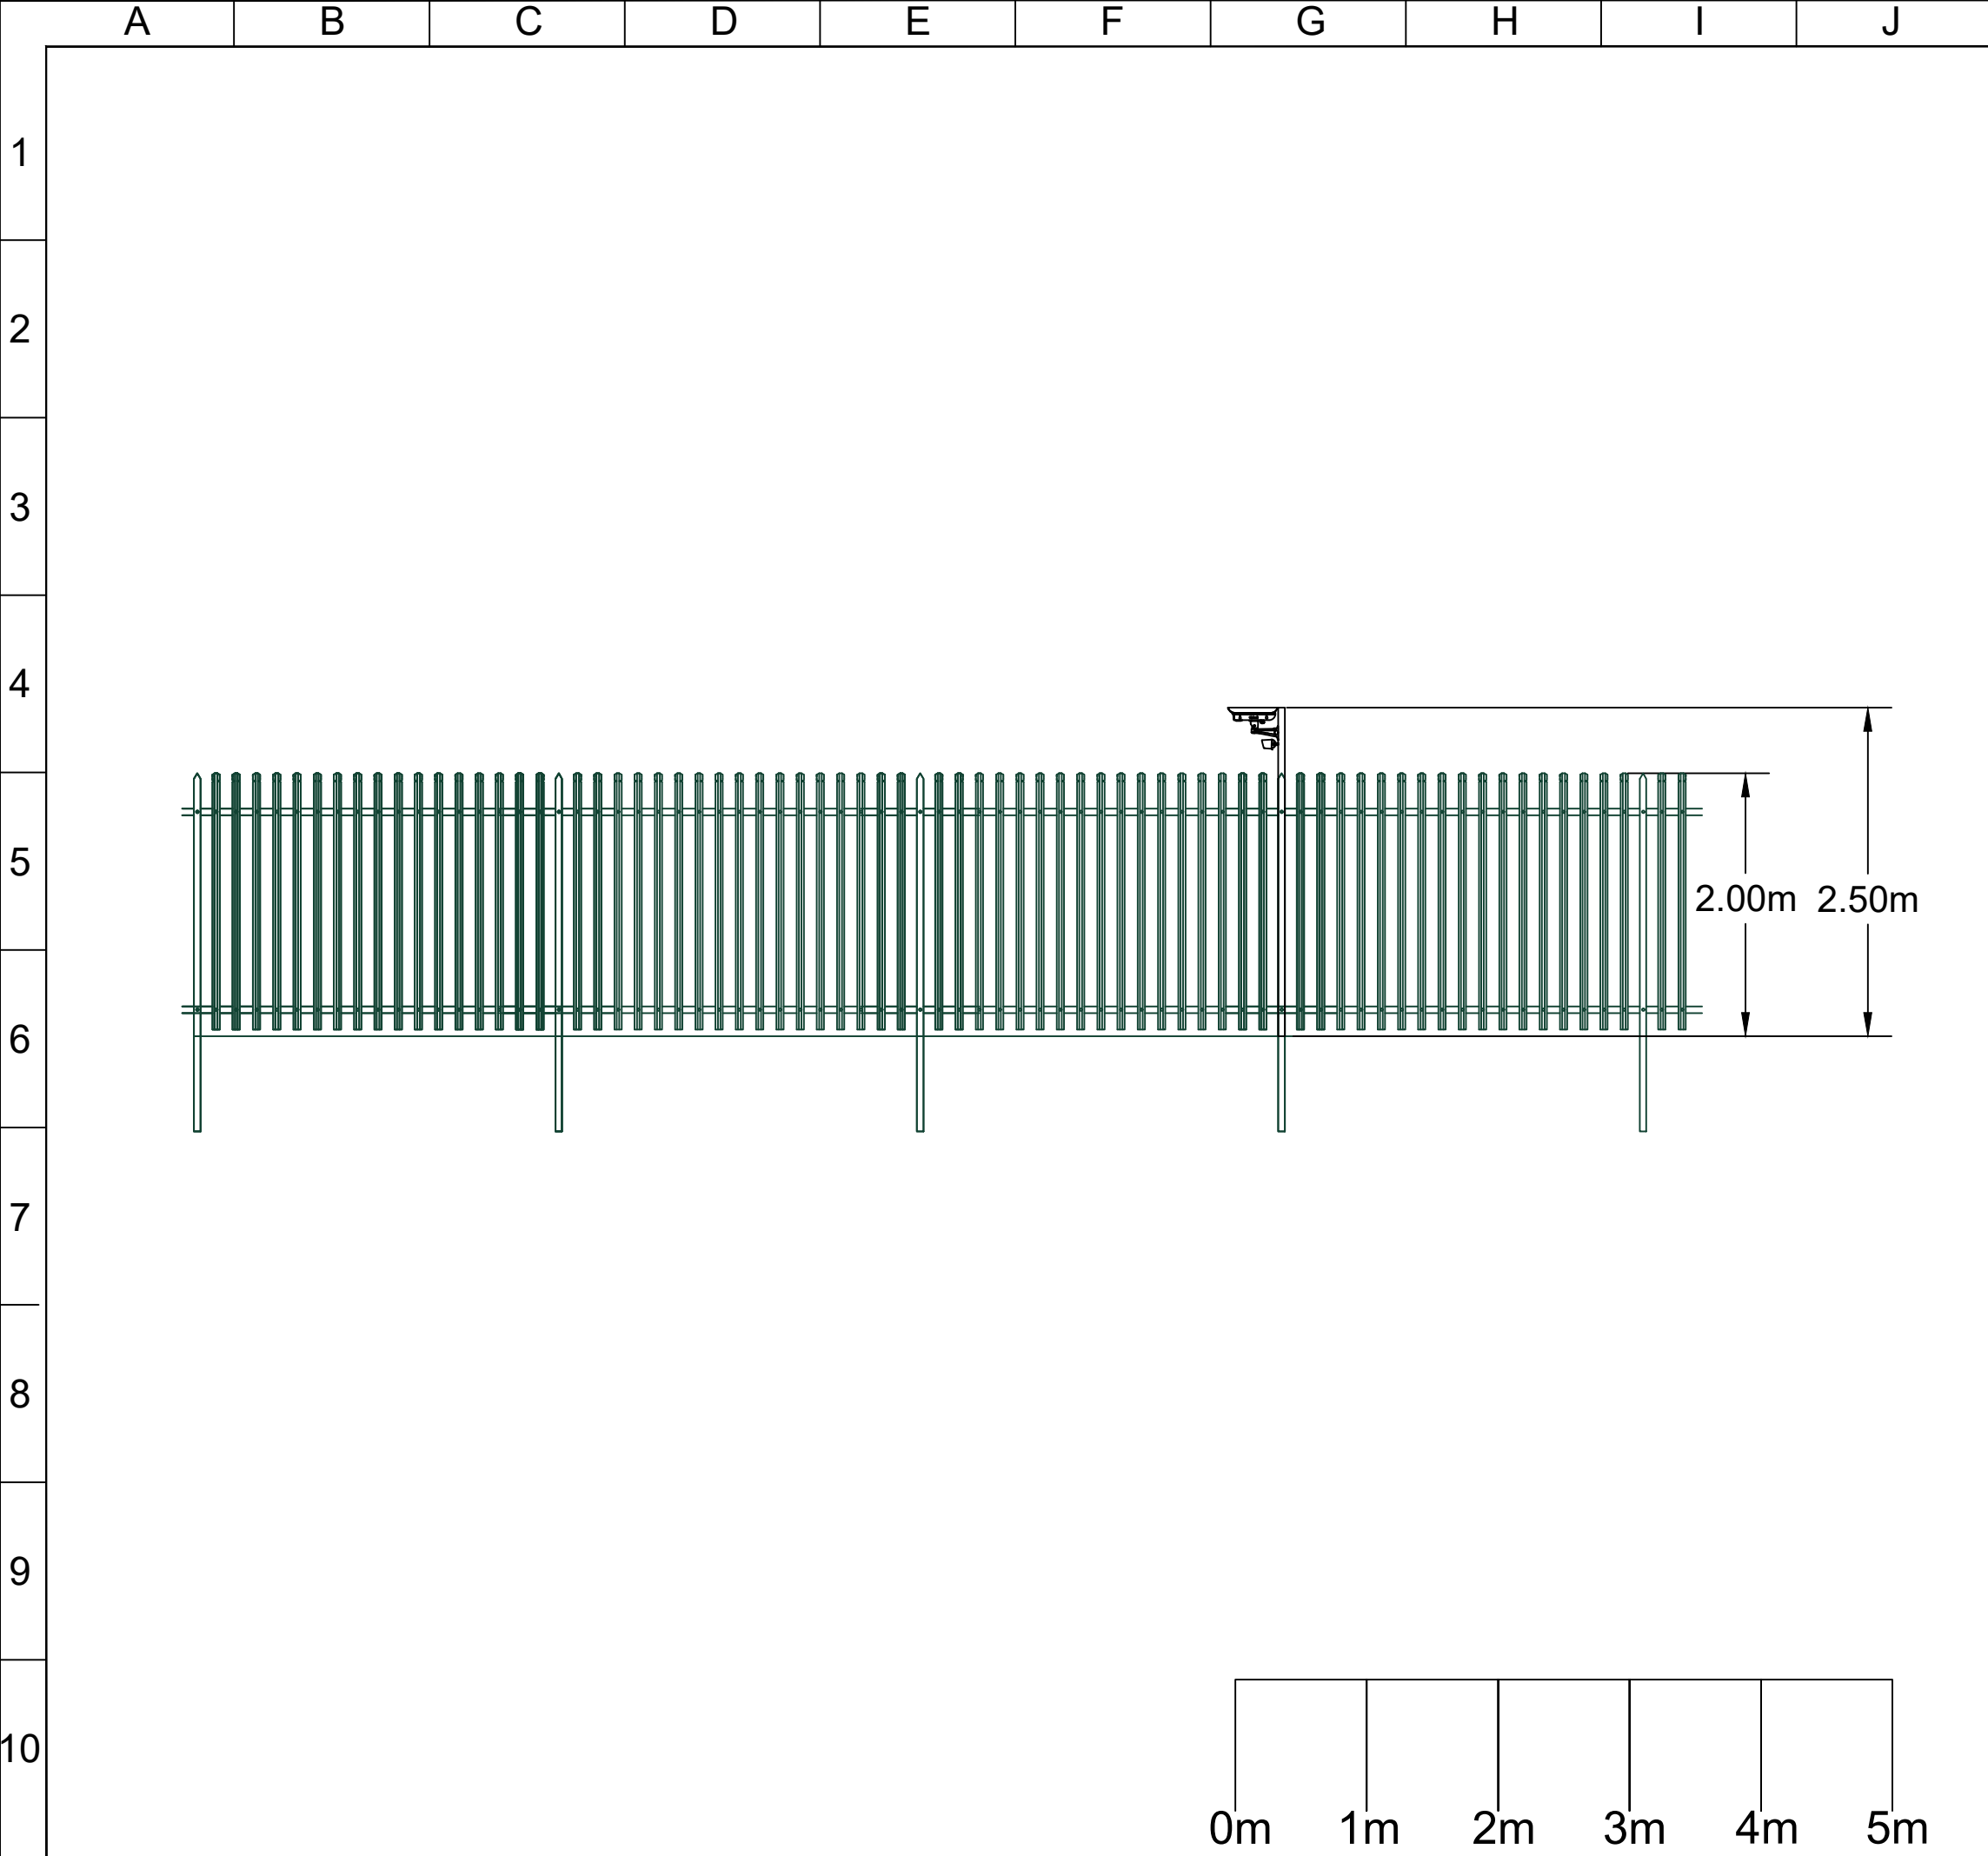

Battery Storage
CCTV & Floodlight
Elevations

Boom Power Ltd. Address	Project Address		
Boom Power Ltd. Unit 5E Park Farm Chichester Road Arundel West Sussex BN18 0AG			
Drawing Infomation			
V No	Revision Note	By	Date
1.2	Final	SH	01/04/2022
Drawing Infomation			
Scale [when printed]		1:50 @ A3	
Stage		FINAL	
Drawing Name		Battery Storage CCTV + Floodlight Elevations	
Drawing Number		B205	
Designed By		Samuel Hogan	

BUILD | OWN | OPERATE | MAINTAIN
BOOM-POWER.CO.UK