


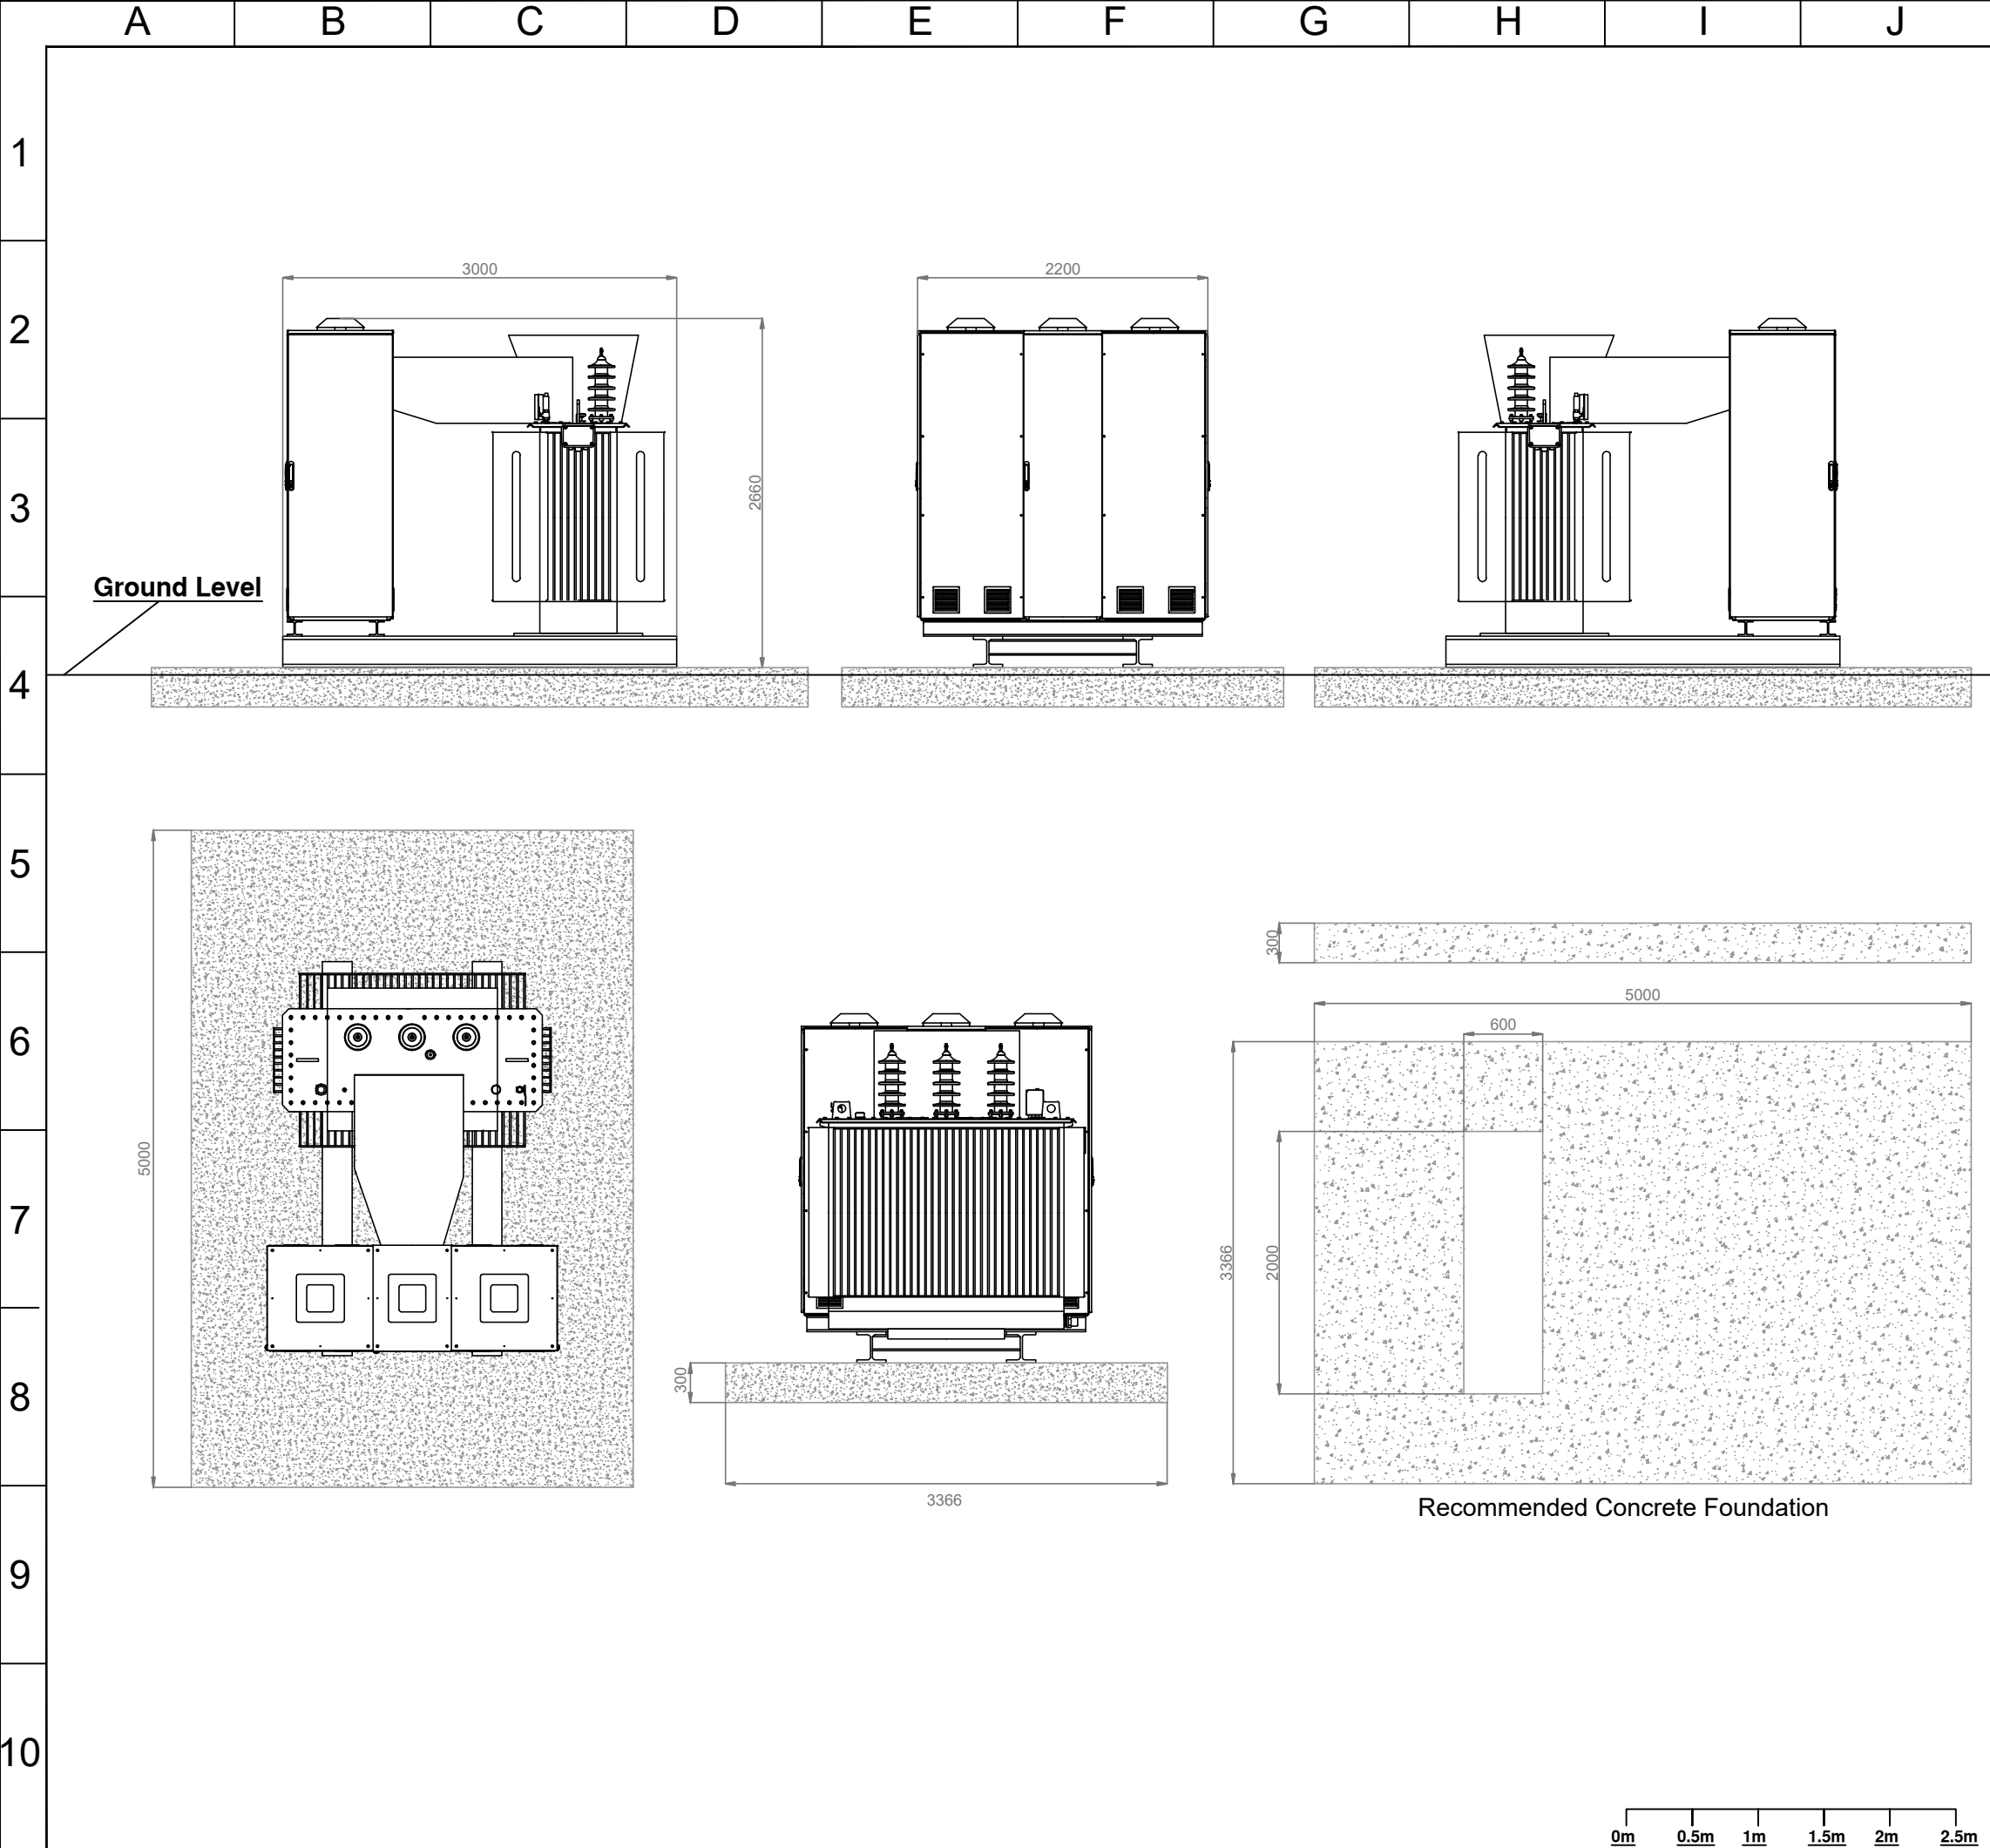

BATTERY STORAGE LOCAL
SUPPLY TRANSFORMER
FOUNDATIONS & ELEVATIONS

Boom Power Ltd. Address	Project Address
Boom Power Ltd. Unit 5E Park Farm Chichester Road Arundel West Sussex BN18 0AG	

Drawing Information			
V No	Revision Note	By	Date
1.0	FINAL	JT	15/11/2022

Drawing Information	
Scale	1:50 @ A3
Stage	ISSUED FOR REVIEW
Drawing Name	Local Supply Transformer Foundations & Elevations
Drawing Number	B208
Designed By	Jason Turner



BUILD | OWN | OPERATE | MAINTAIN

BOOM-POWER.CO.UK