


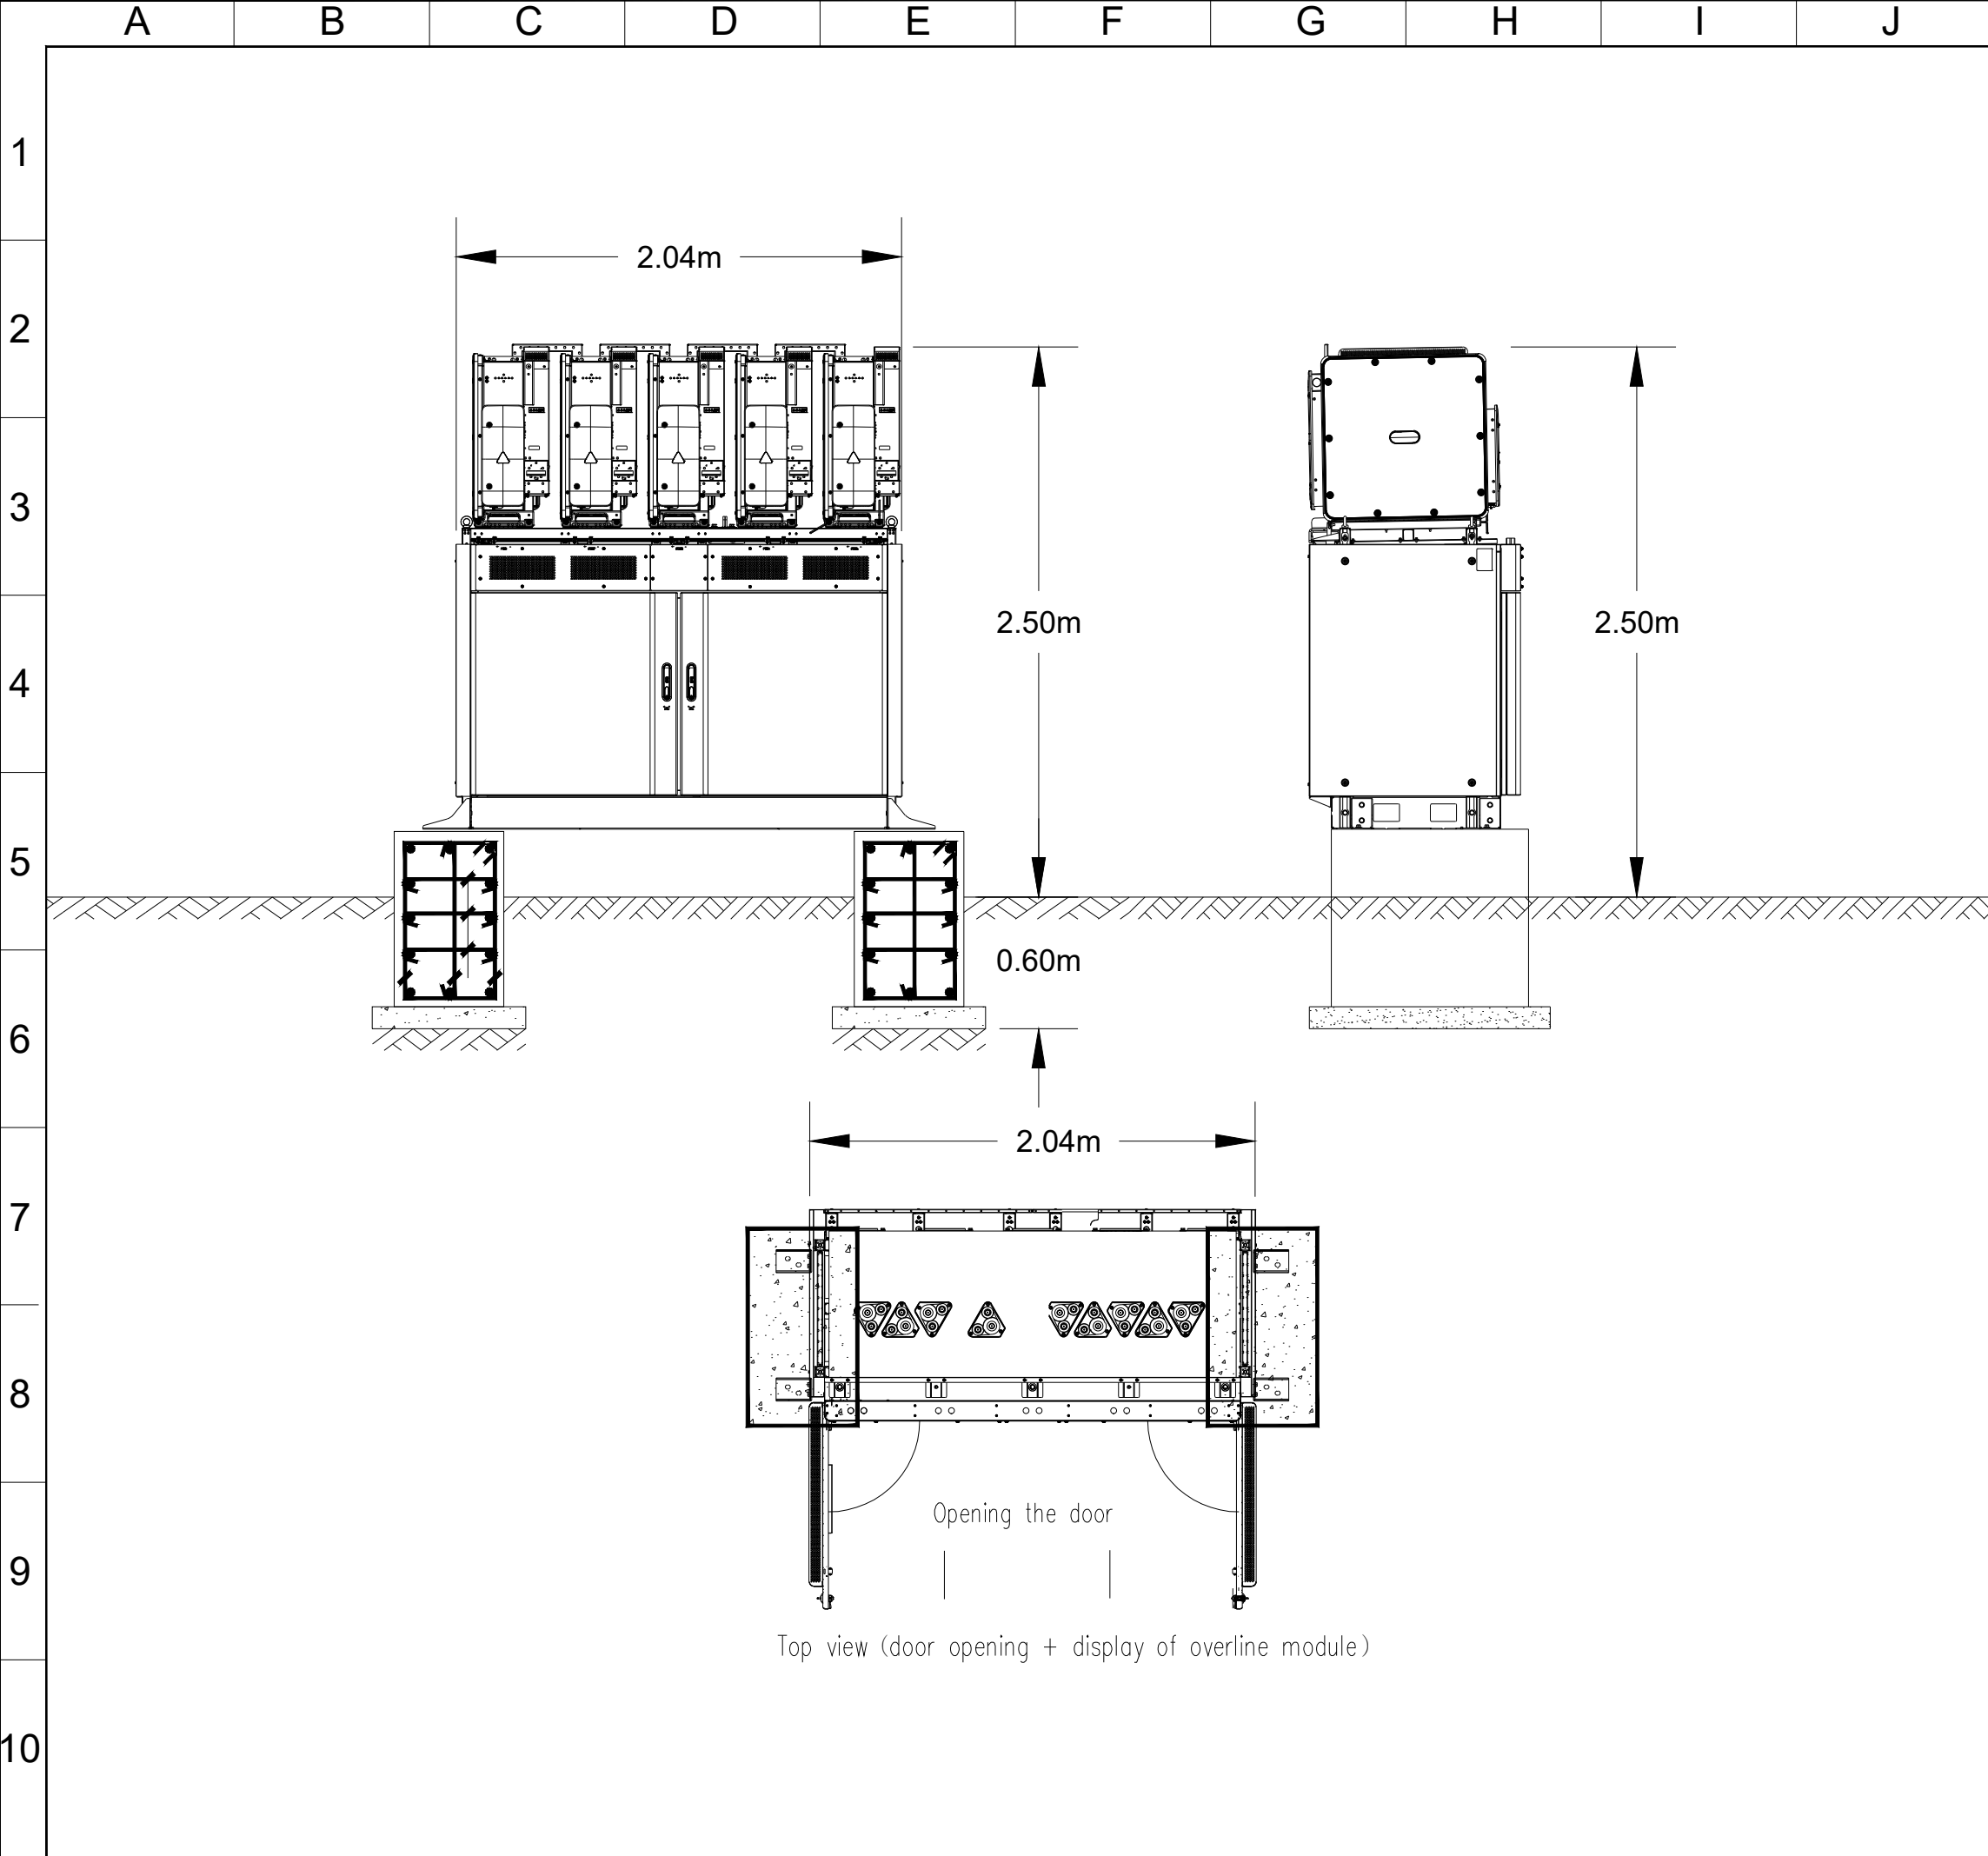

BATTERY STORAGE COMBINER WITH INVERTERS

--	--

Boom Power Ltd. Address	Project Address
Boom Power Ltd. Unit 5E Park Farm Chichester Road Arundel West Sussex BN18 0AG	

Drawing Infomation			
V No	Revision Note	By	Date
1.0	Initial Drawing	SH	08/11/2021

Drawing Infomation	
Scale	1:30 @ A3
Stage	ISSUED FOR REVIEW
Drawing Name	Battery Storage Combiner With Inverters
Drawing Number	B207
Designed By	Samuel Hogan



BUILD | OWN | OPERATE | MAINTAIN
BOOM-POWER.CO.UK