


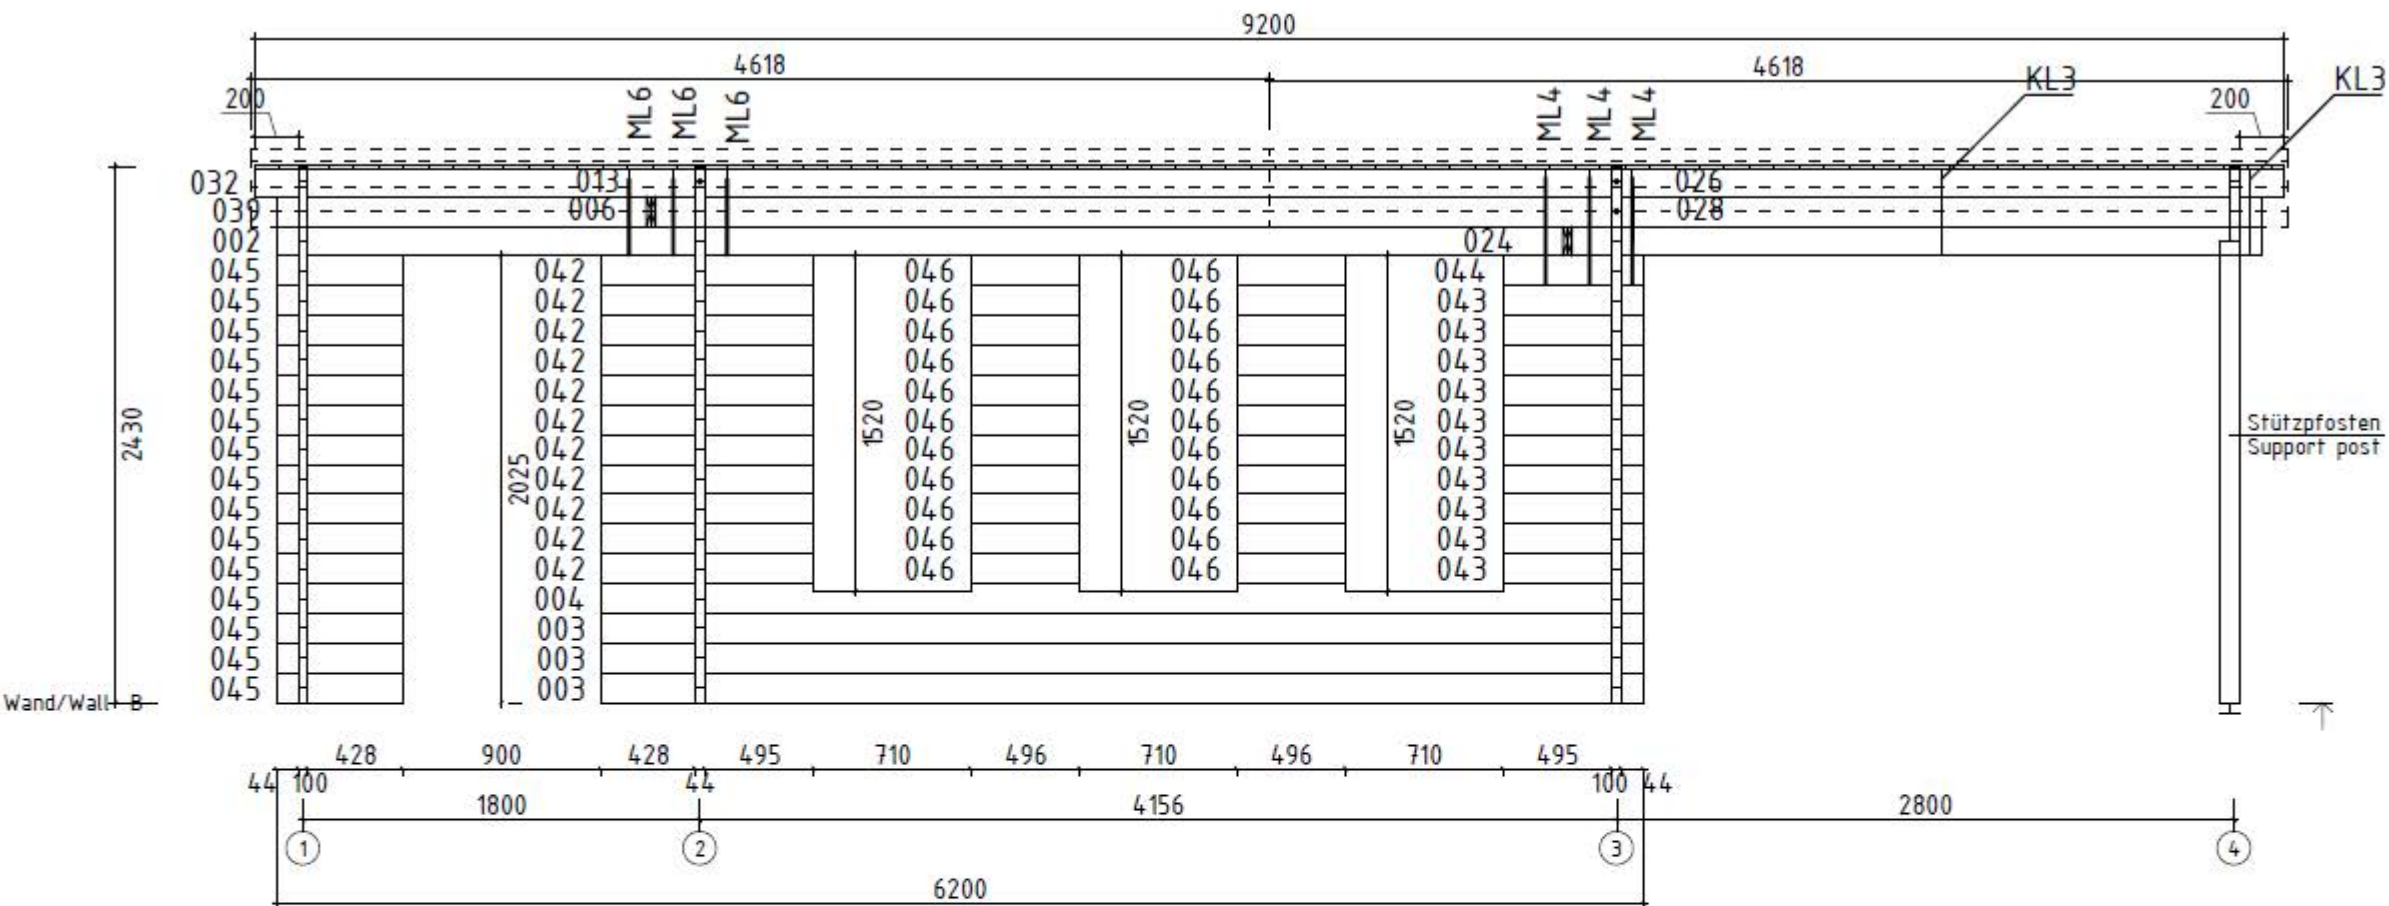

SH1 - Side Elevation 2

Facing Towards No 7 Satchell Lane

Note: Plan supplied by manufacturing company Summerhouse 24

Name	Super Jacob E 340x620+VD+Terr_44		
Zeichnung/Drawing	WAND/WALL B		
Profil/Profile	4.4x13.5	Datum/Data	13.02.2019