


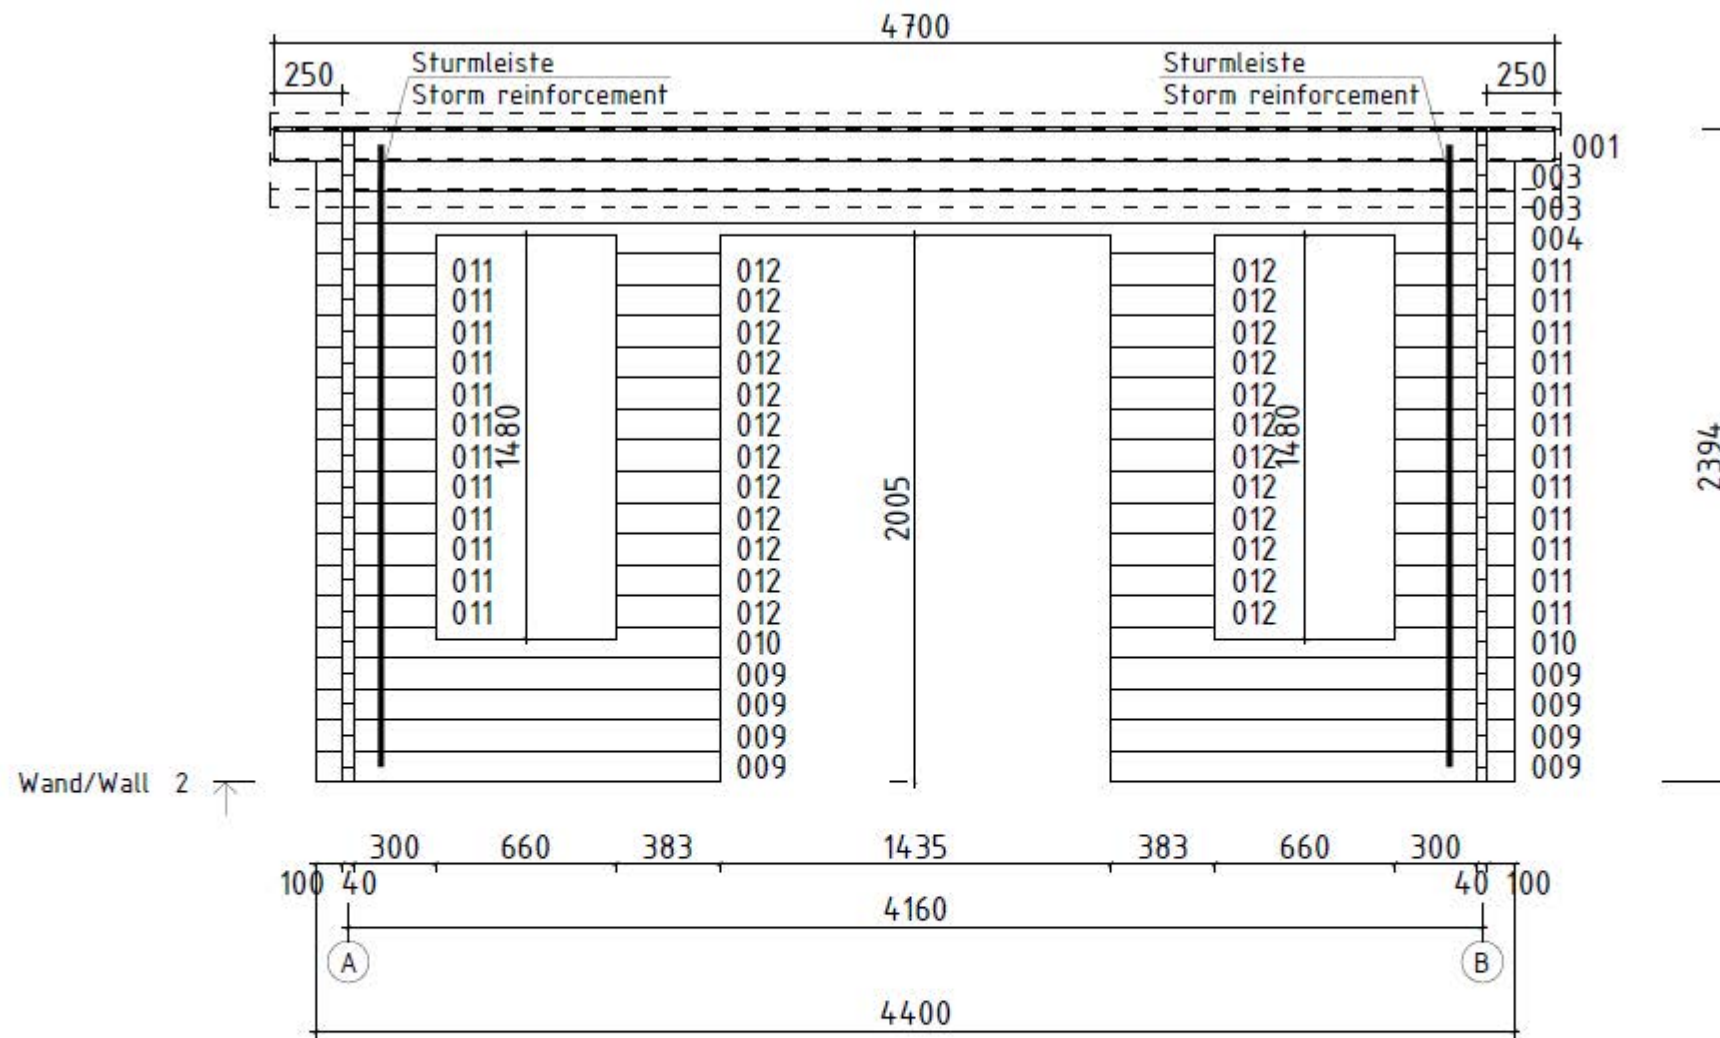

SH2 Front Elevation

Facing towards Rear of main dwelling and
Satchell Lane

Note: Plan Supplied by manufacturing Company - Summerhouse 24

Name	Jacob D 320x440/40		
Zeichnung/Drawing	WAND/WALL 2		
Blatt/Sheet	5	Profil/Profile	4.0x11.4
		Datum/Date	25.03.2019