


Side elevation  
existing

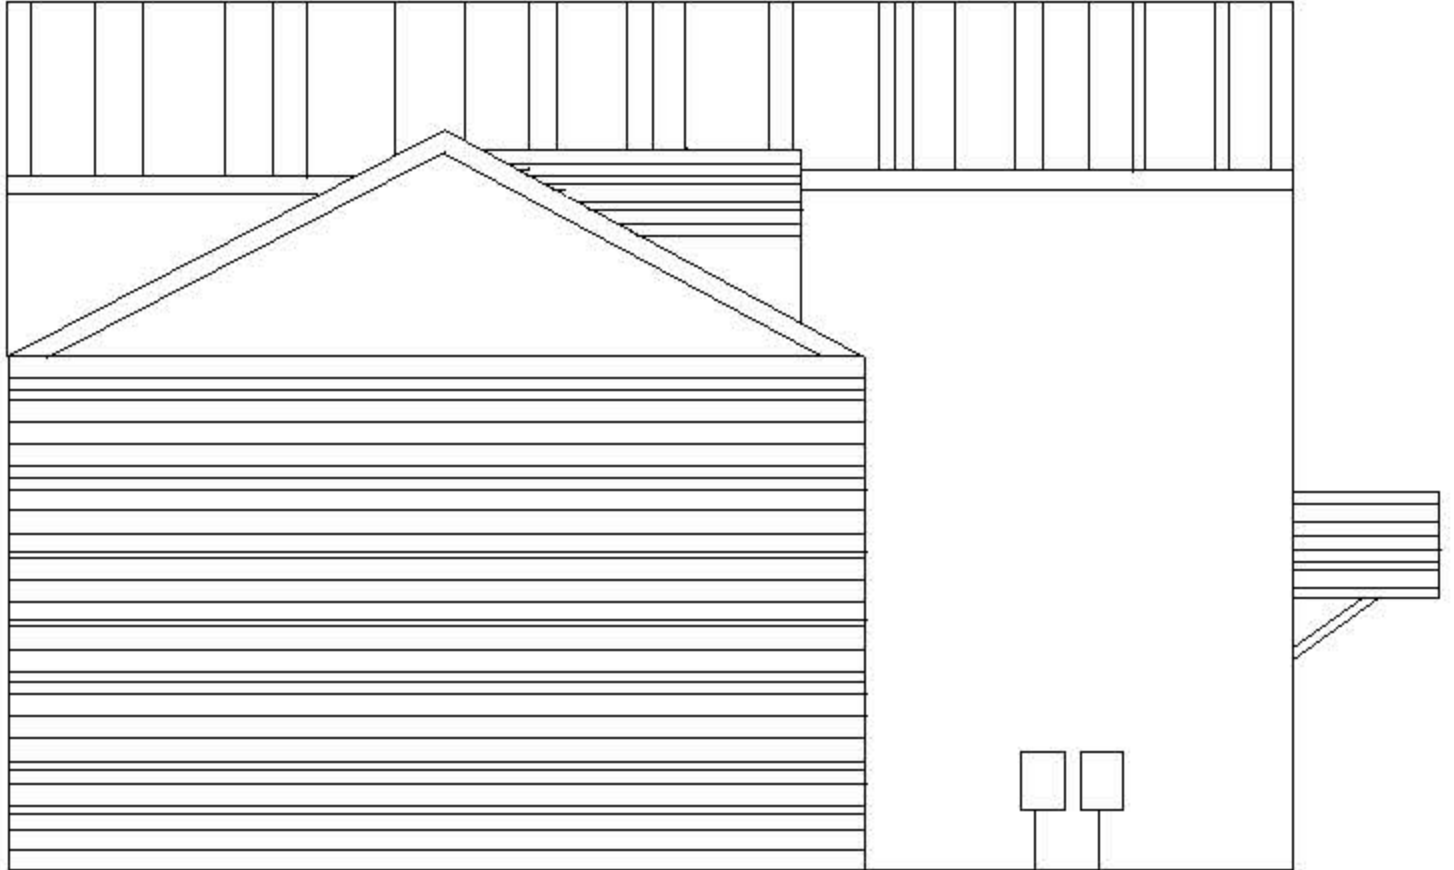


Rear

1:100



Side elevation  
proposed

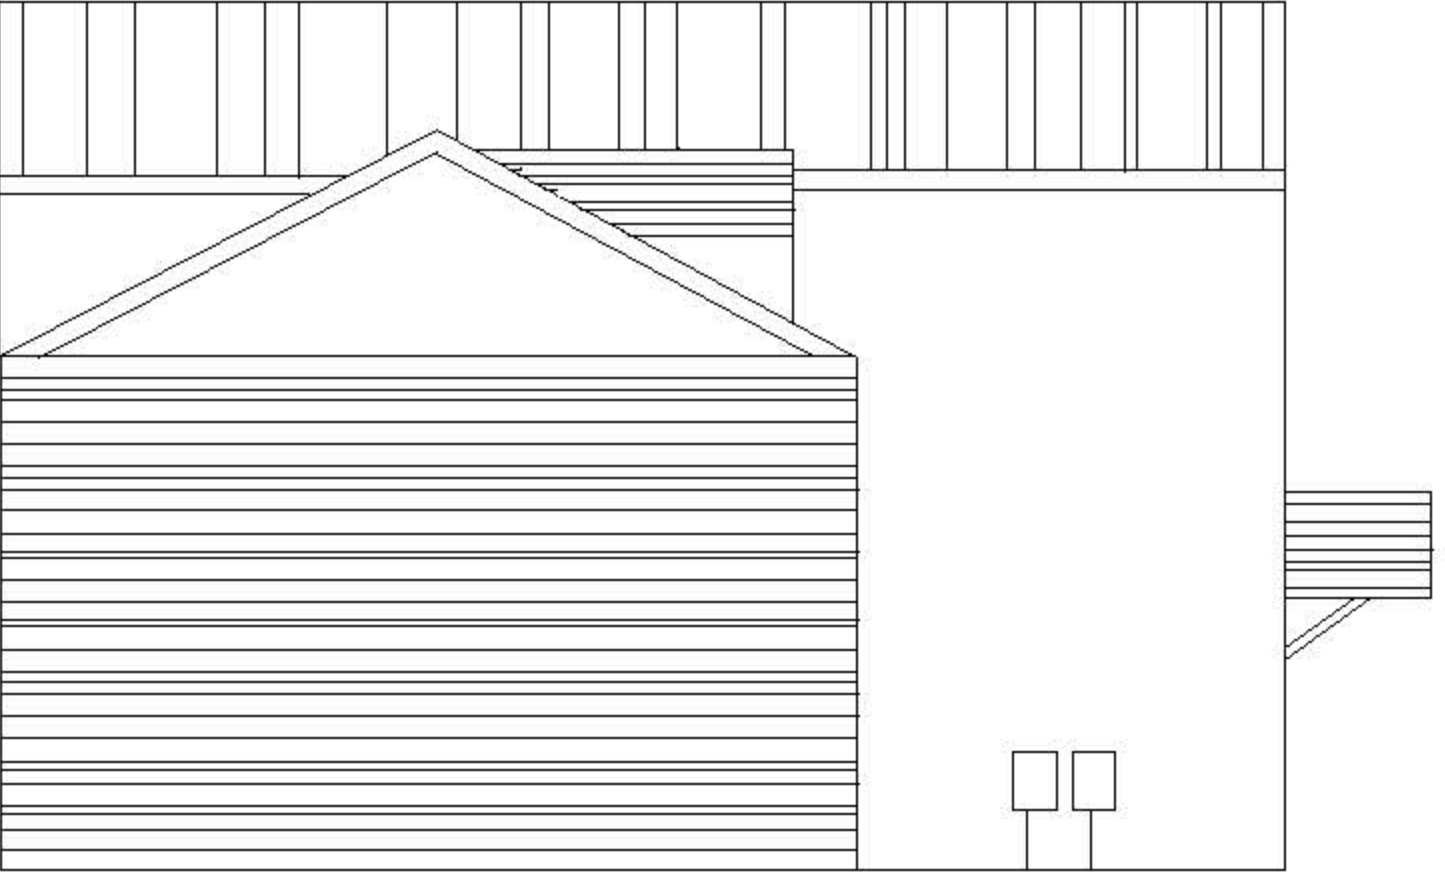

Rear

1:100

