


Existing rear elevation



1:100

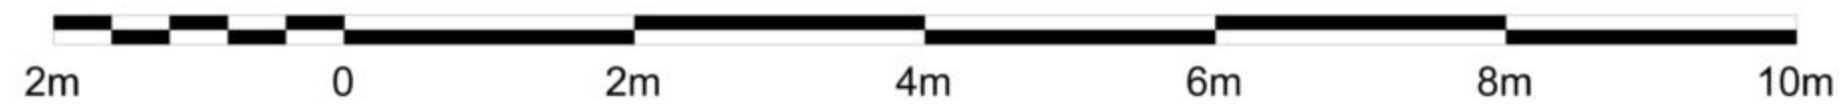

Proposed rear elevation



1:100

