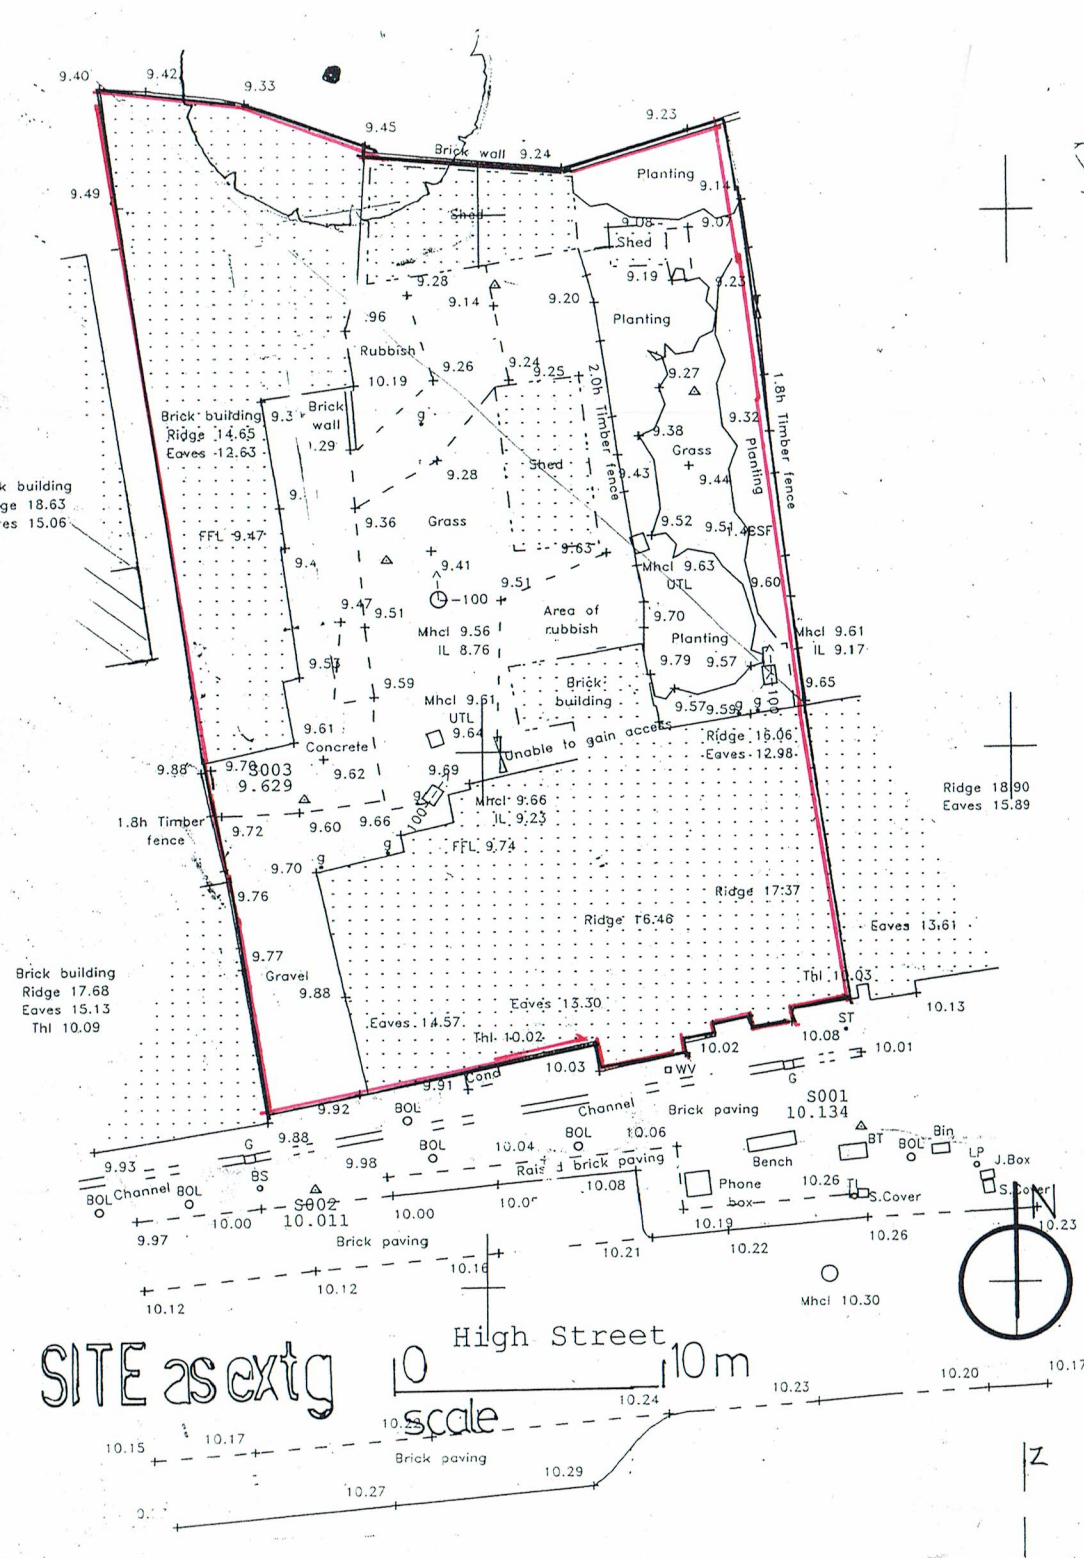
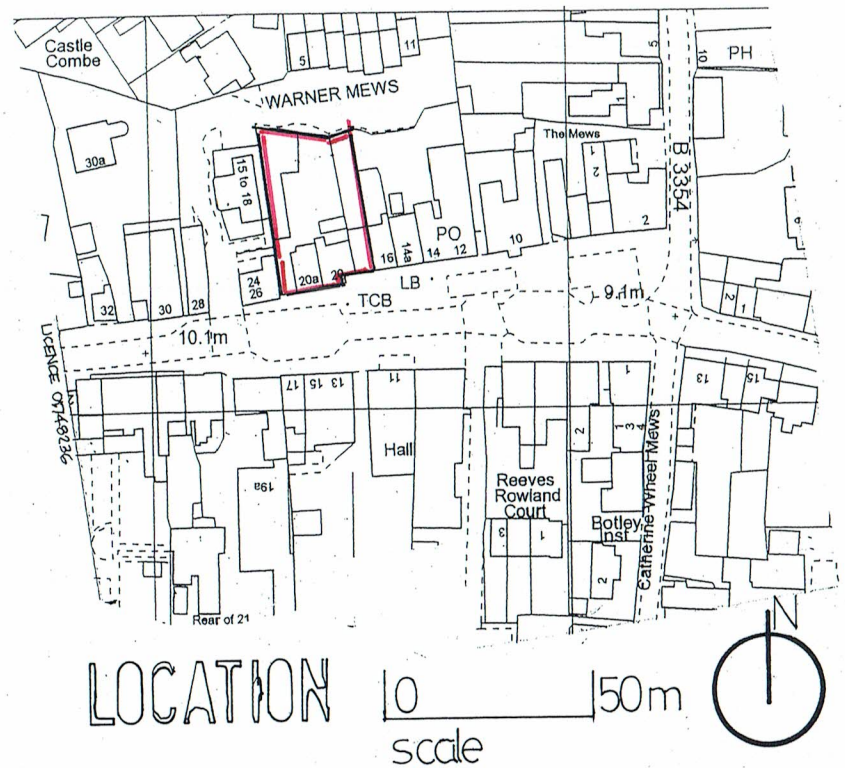



PROPOSED RESIDENTIAL DEVELOPMENT

18-20 A high st.

BOTLEY

david g barton ltd
consultant architect

11 / 22

Moorgreen Cottage
Radford Road
Weatheroak Hill
Nr Alvechurch
Worcestershire
B48 7DZ

Tele/Fax
01564 824195
Mobile:
07929 064436
Email:
davidgbartonltd@hotmail.com

P/0322/3/E