
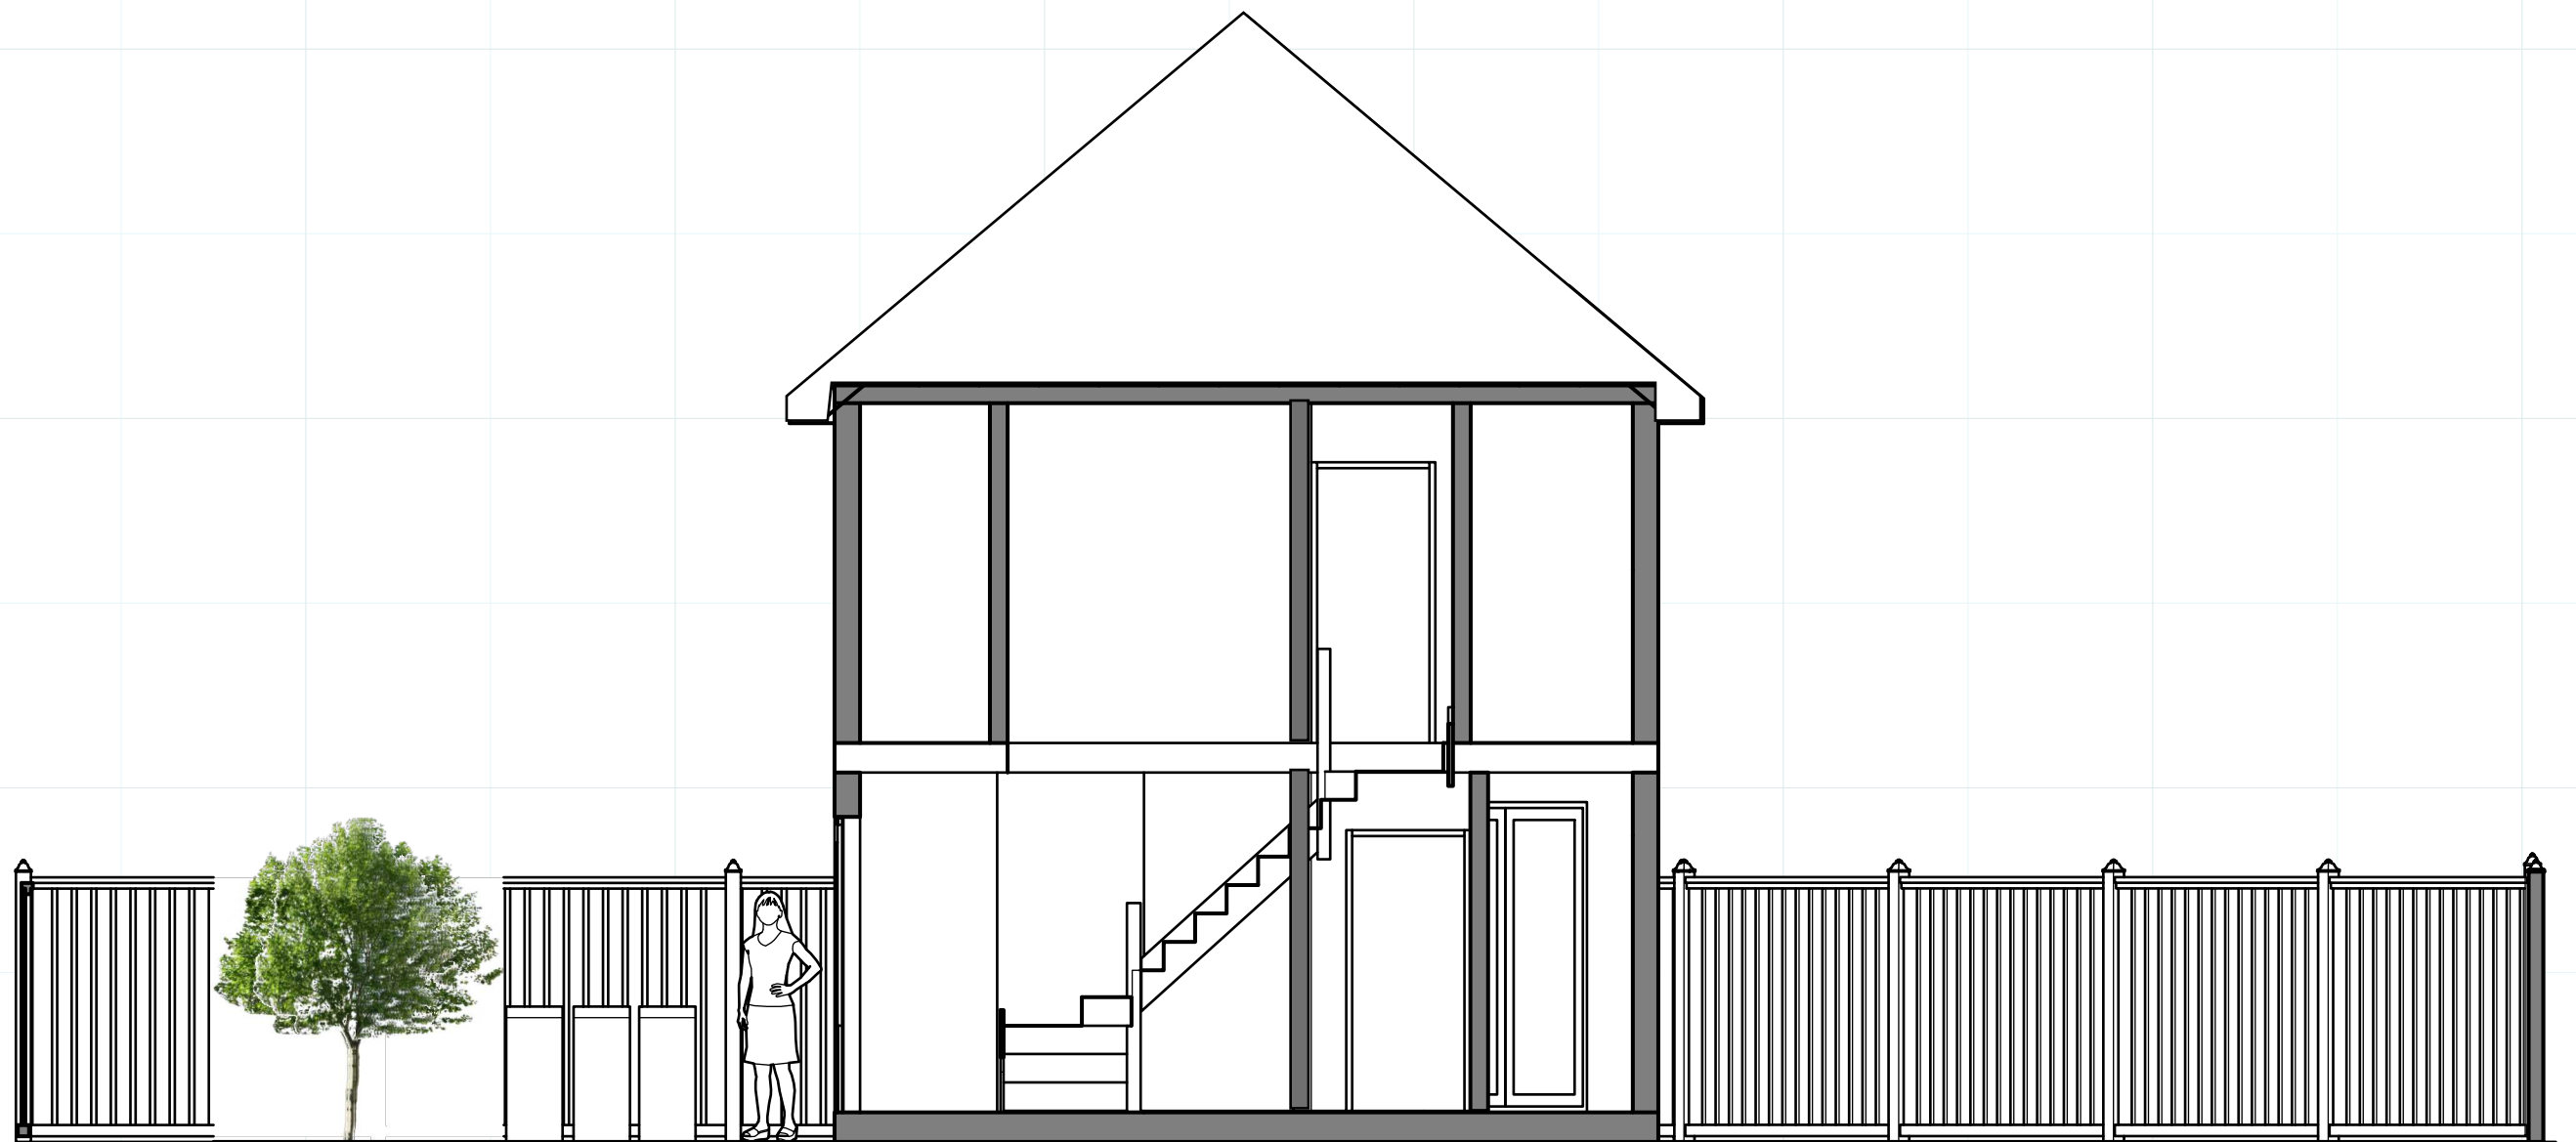


SCALE BAR 1:50

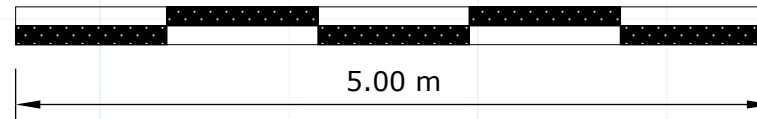

SECTION THROUGH