
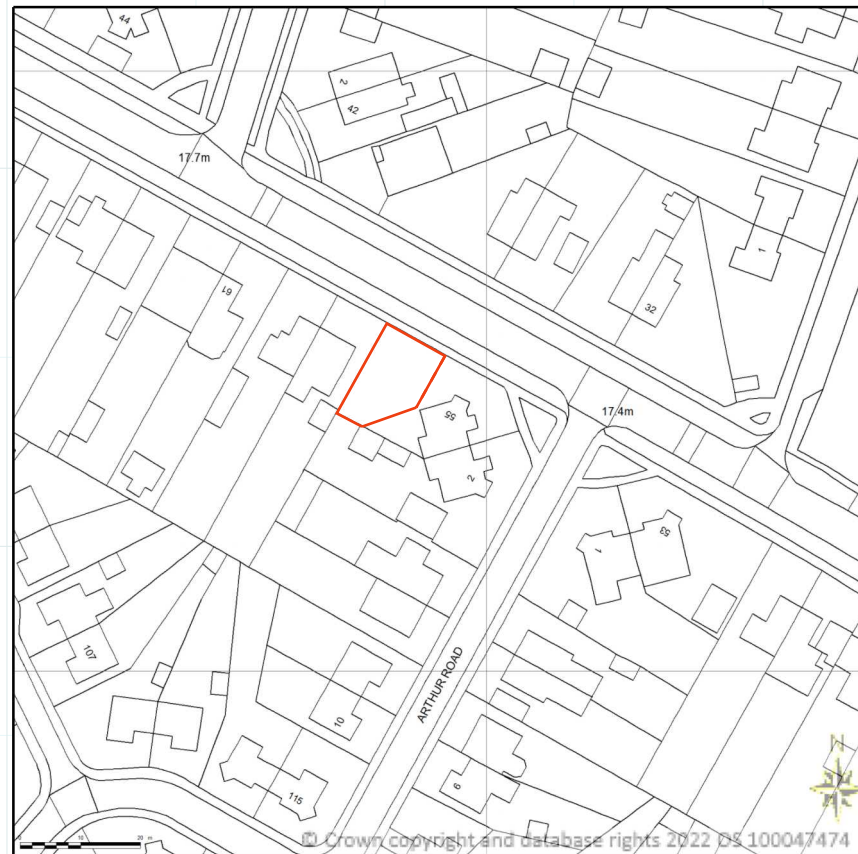


55 SHAKESPEARE RD EASTLEIGH SO50 4FY	PLANNING APPLICATION:(AMENDED) NEW 2 BED DWELLING. SCALE 1:100/200/1250	DATE: 9/3/22 22/4/22 12/9/22 28/10/22
--	---	---

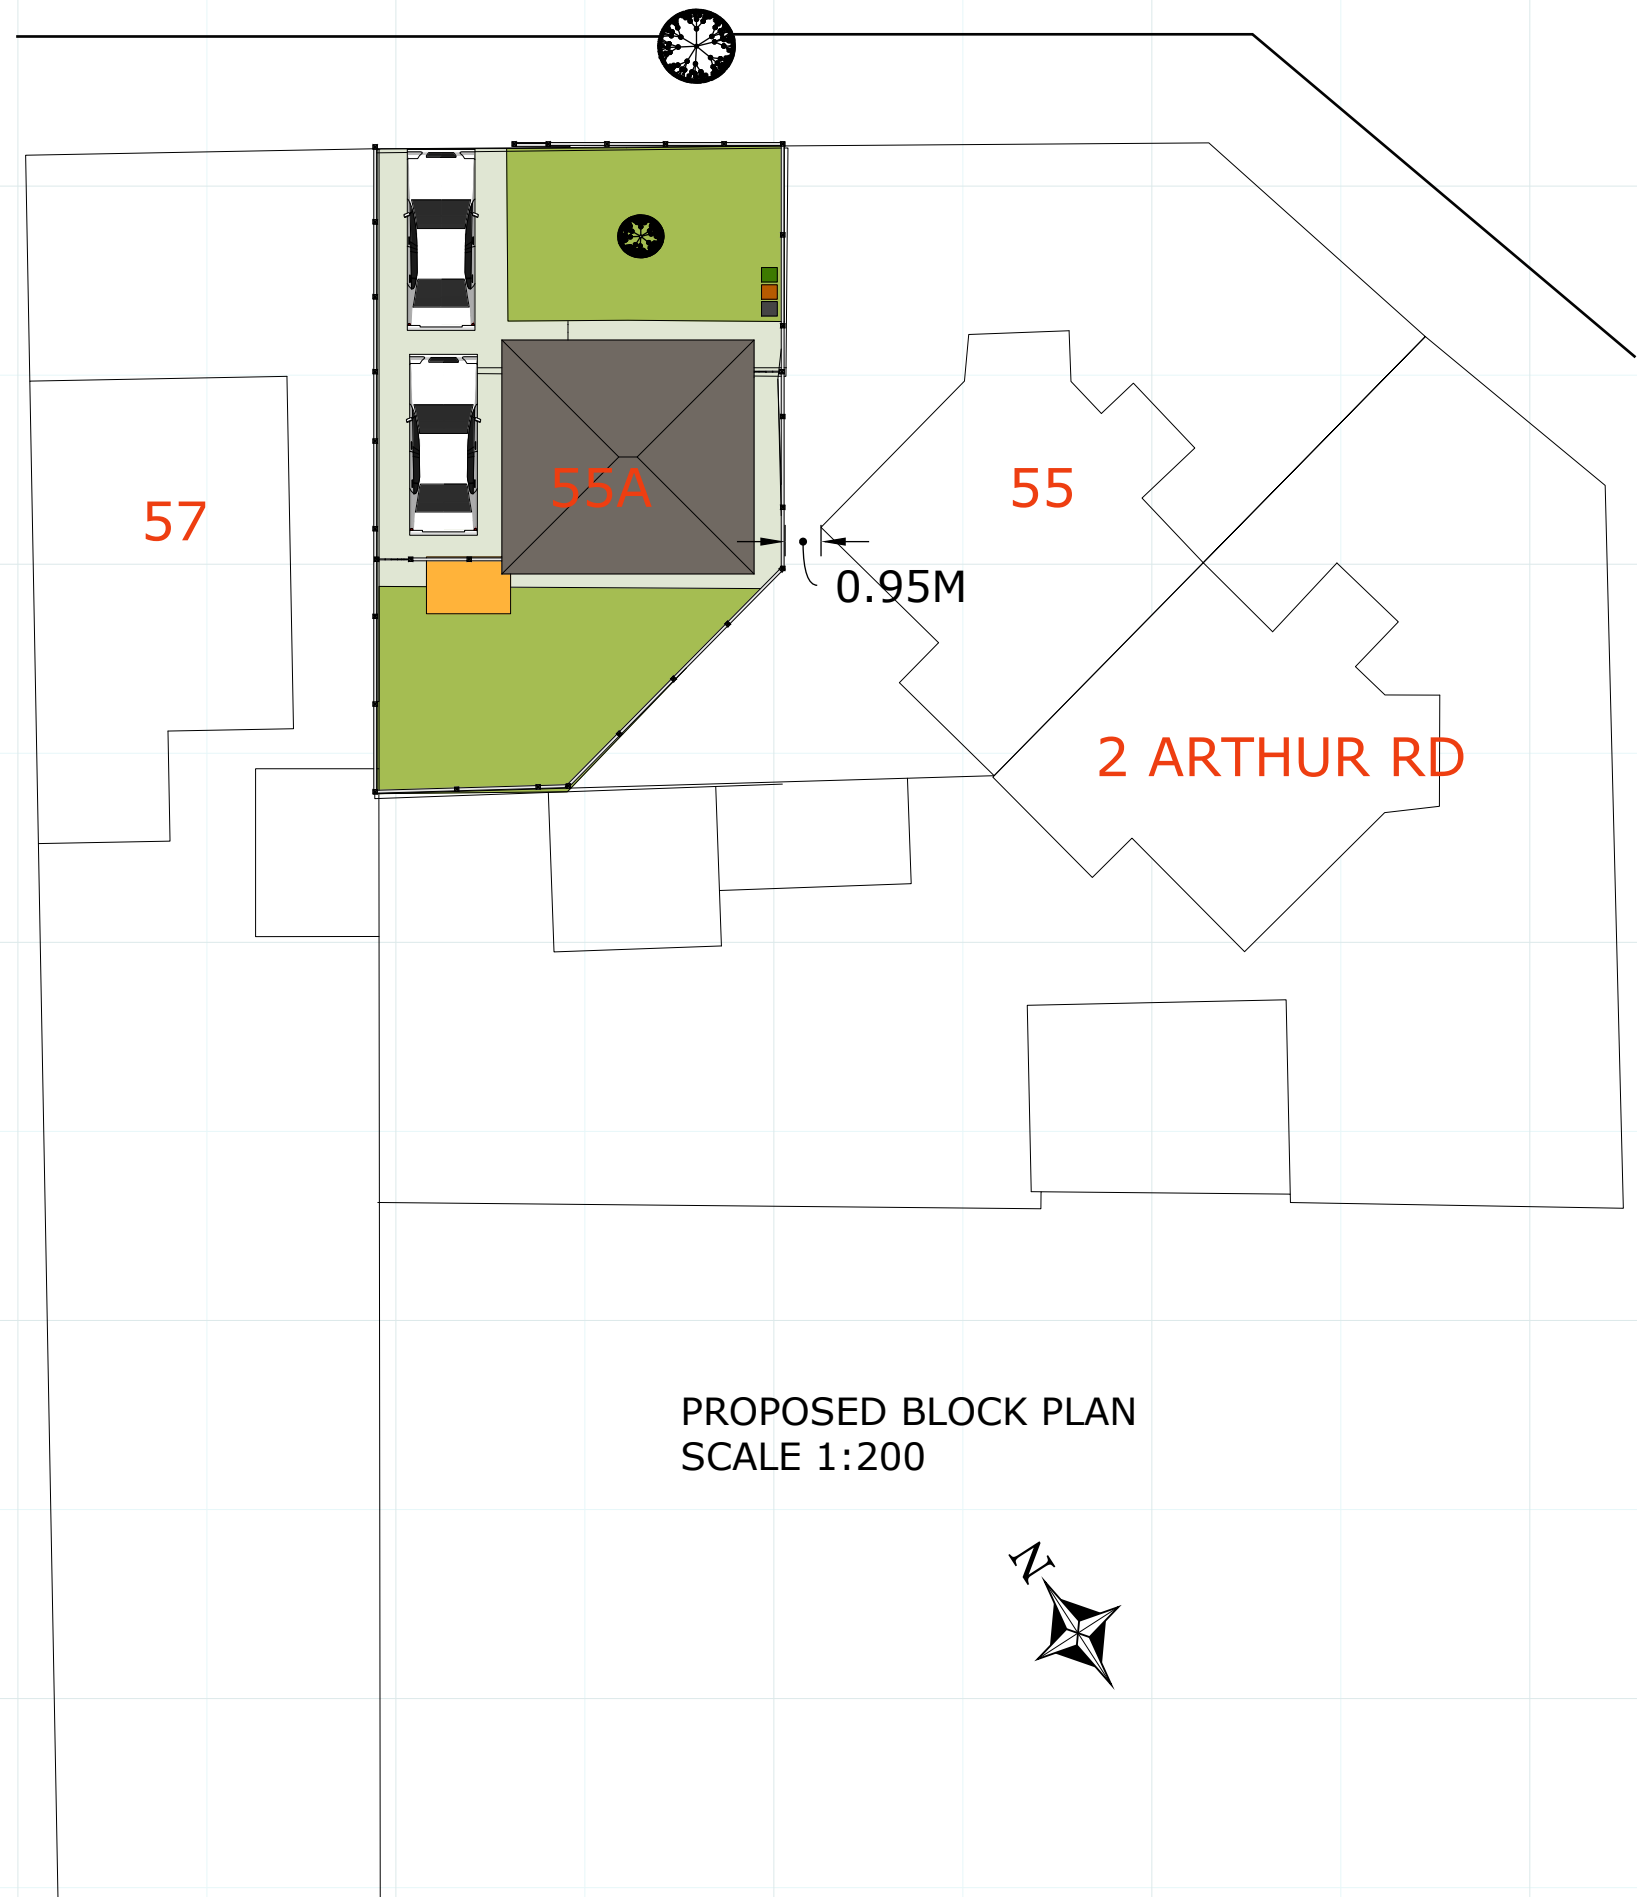

PROPOSED BLOCK PLAN
SCALE 1:200