
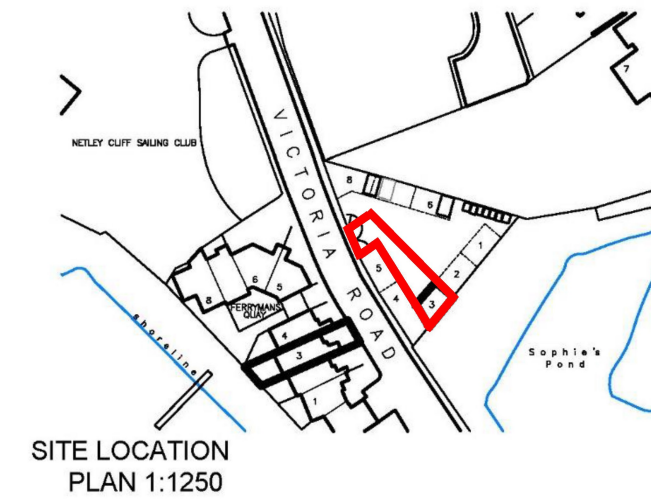


SITE BLOCK PLAN 1:500

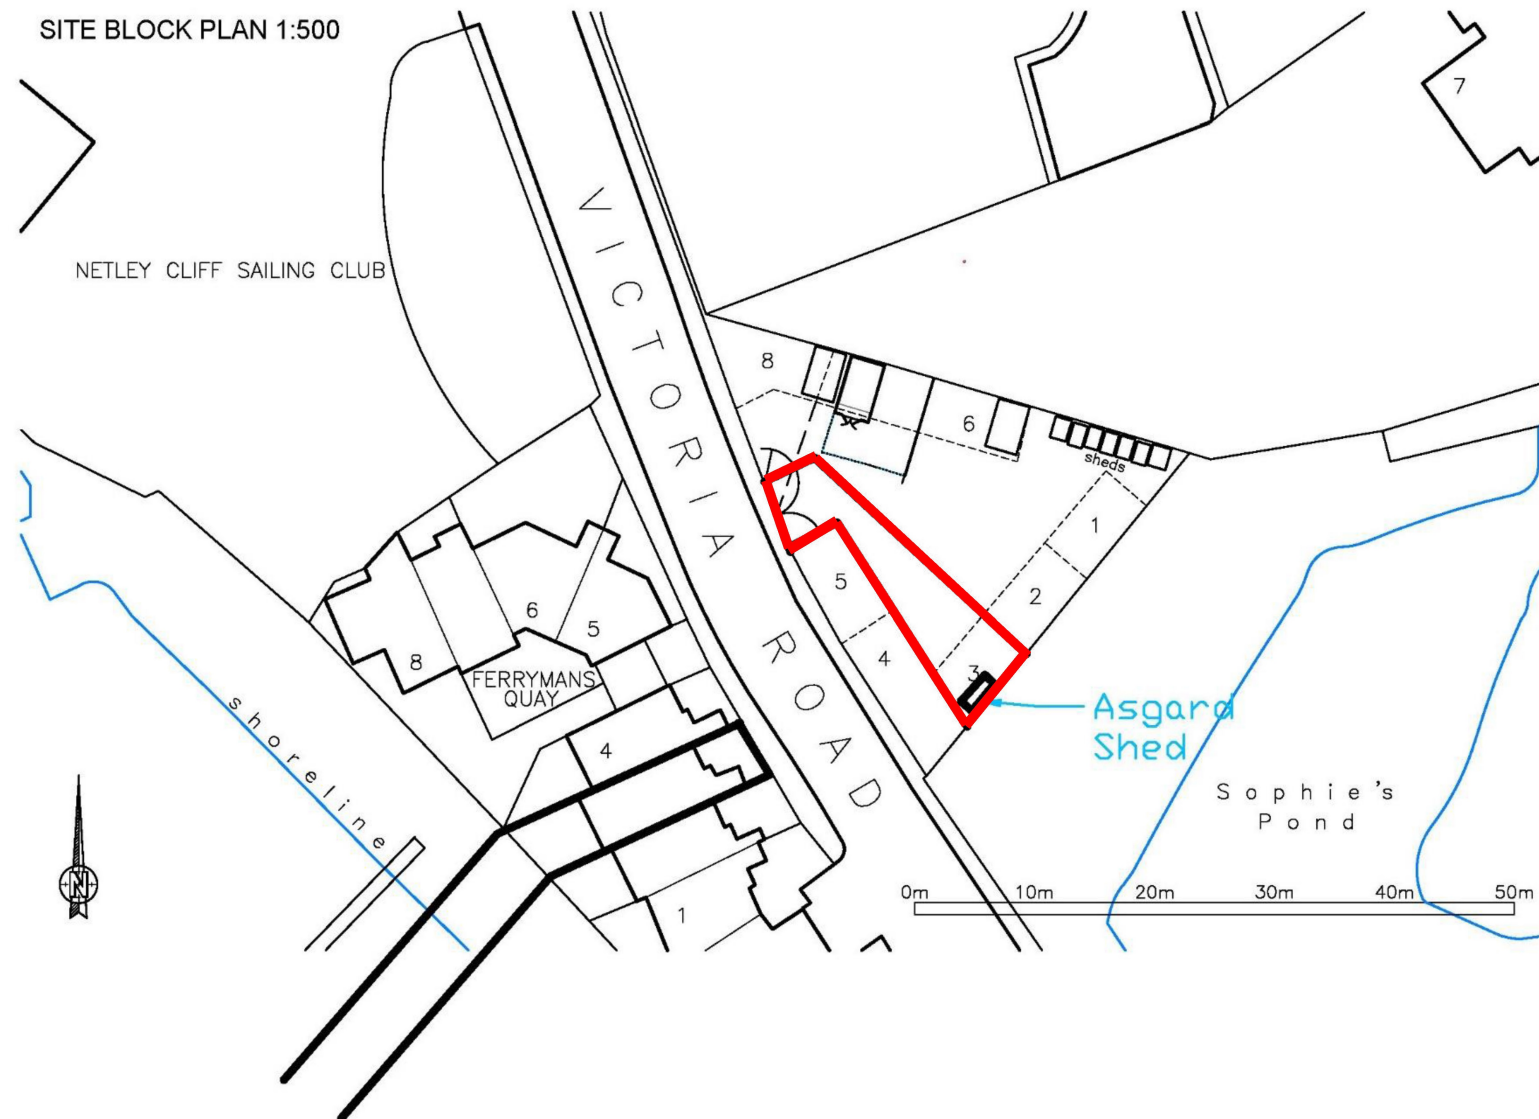

Client	Janet Dean
Project	3 FERRYMAN'S QUAY VICTORIA ROAD NETLEY, SOUTHAMPTON
Drawing	RETROSPECTIVE SHED APPLICATION
Scale	1:100@A3
Date	AUG 2022