


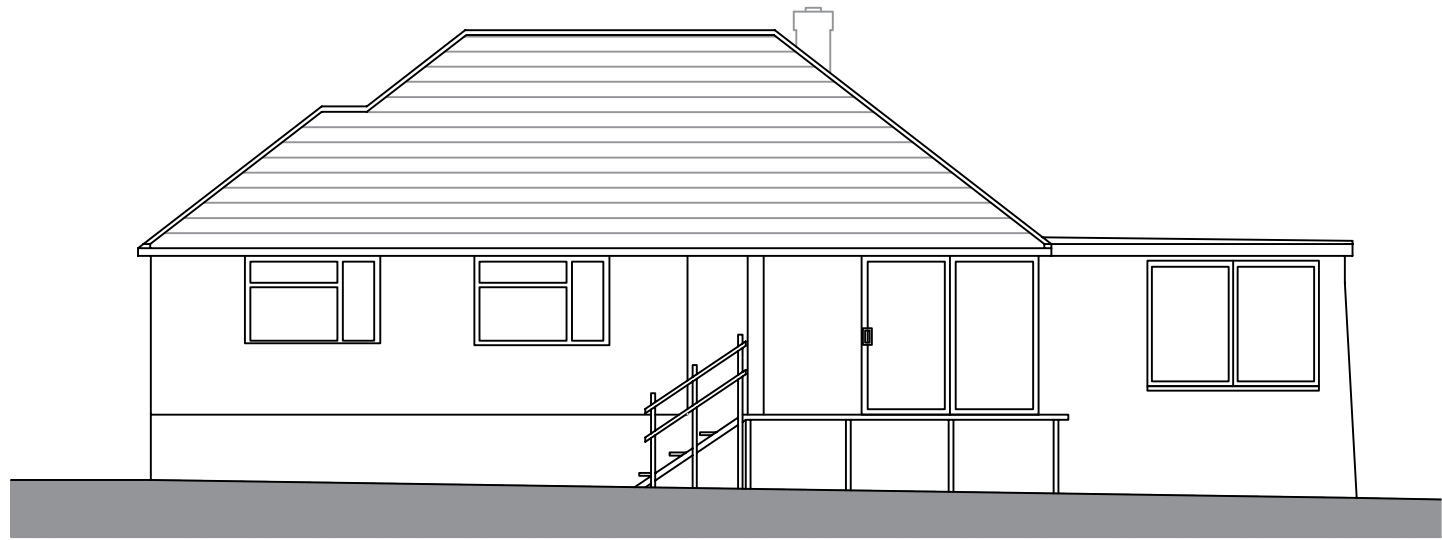

Existing Side Elevation 1:100 @ A3



Site Location Plan 1:1250 @ A3



Proposed Side Elevation 1:100 @ A3



Block Plan 1:500 @ A3



OFFICE ADDRESS:
 Apple Tree Architectural Design Consultants
 25 Crows Nest Lane
 Botley
 Southampton
 Hants

CLIENT & SITE ADDRESS:
 Warren Creasey
 32 Sellwood Road
 Netley Abbey
 Southampton
 Hants

DISCLAIMER:
 These drawings are the property of Apple Tree Architecture Ltd. and should not be copied or amended without permission. Do not scale from this drawing, check all measurements on-site prior to fabrication

SHEET:
 5

REVISION:
 1

PROJECT NUMBER: 347
 DATE: January 2022
 SCALE: 1:100 @ A3