



PLANNING APPLICATION

EXTENT OF ALTERATIONS

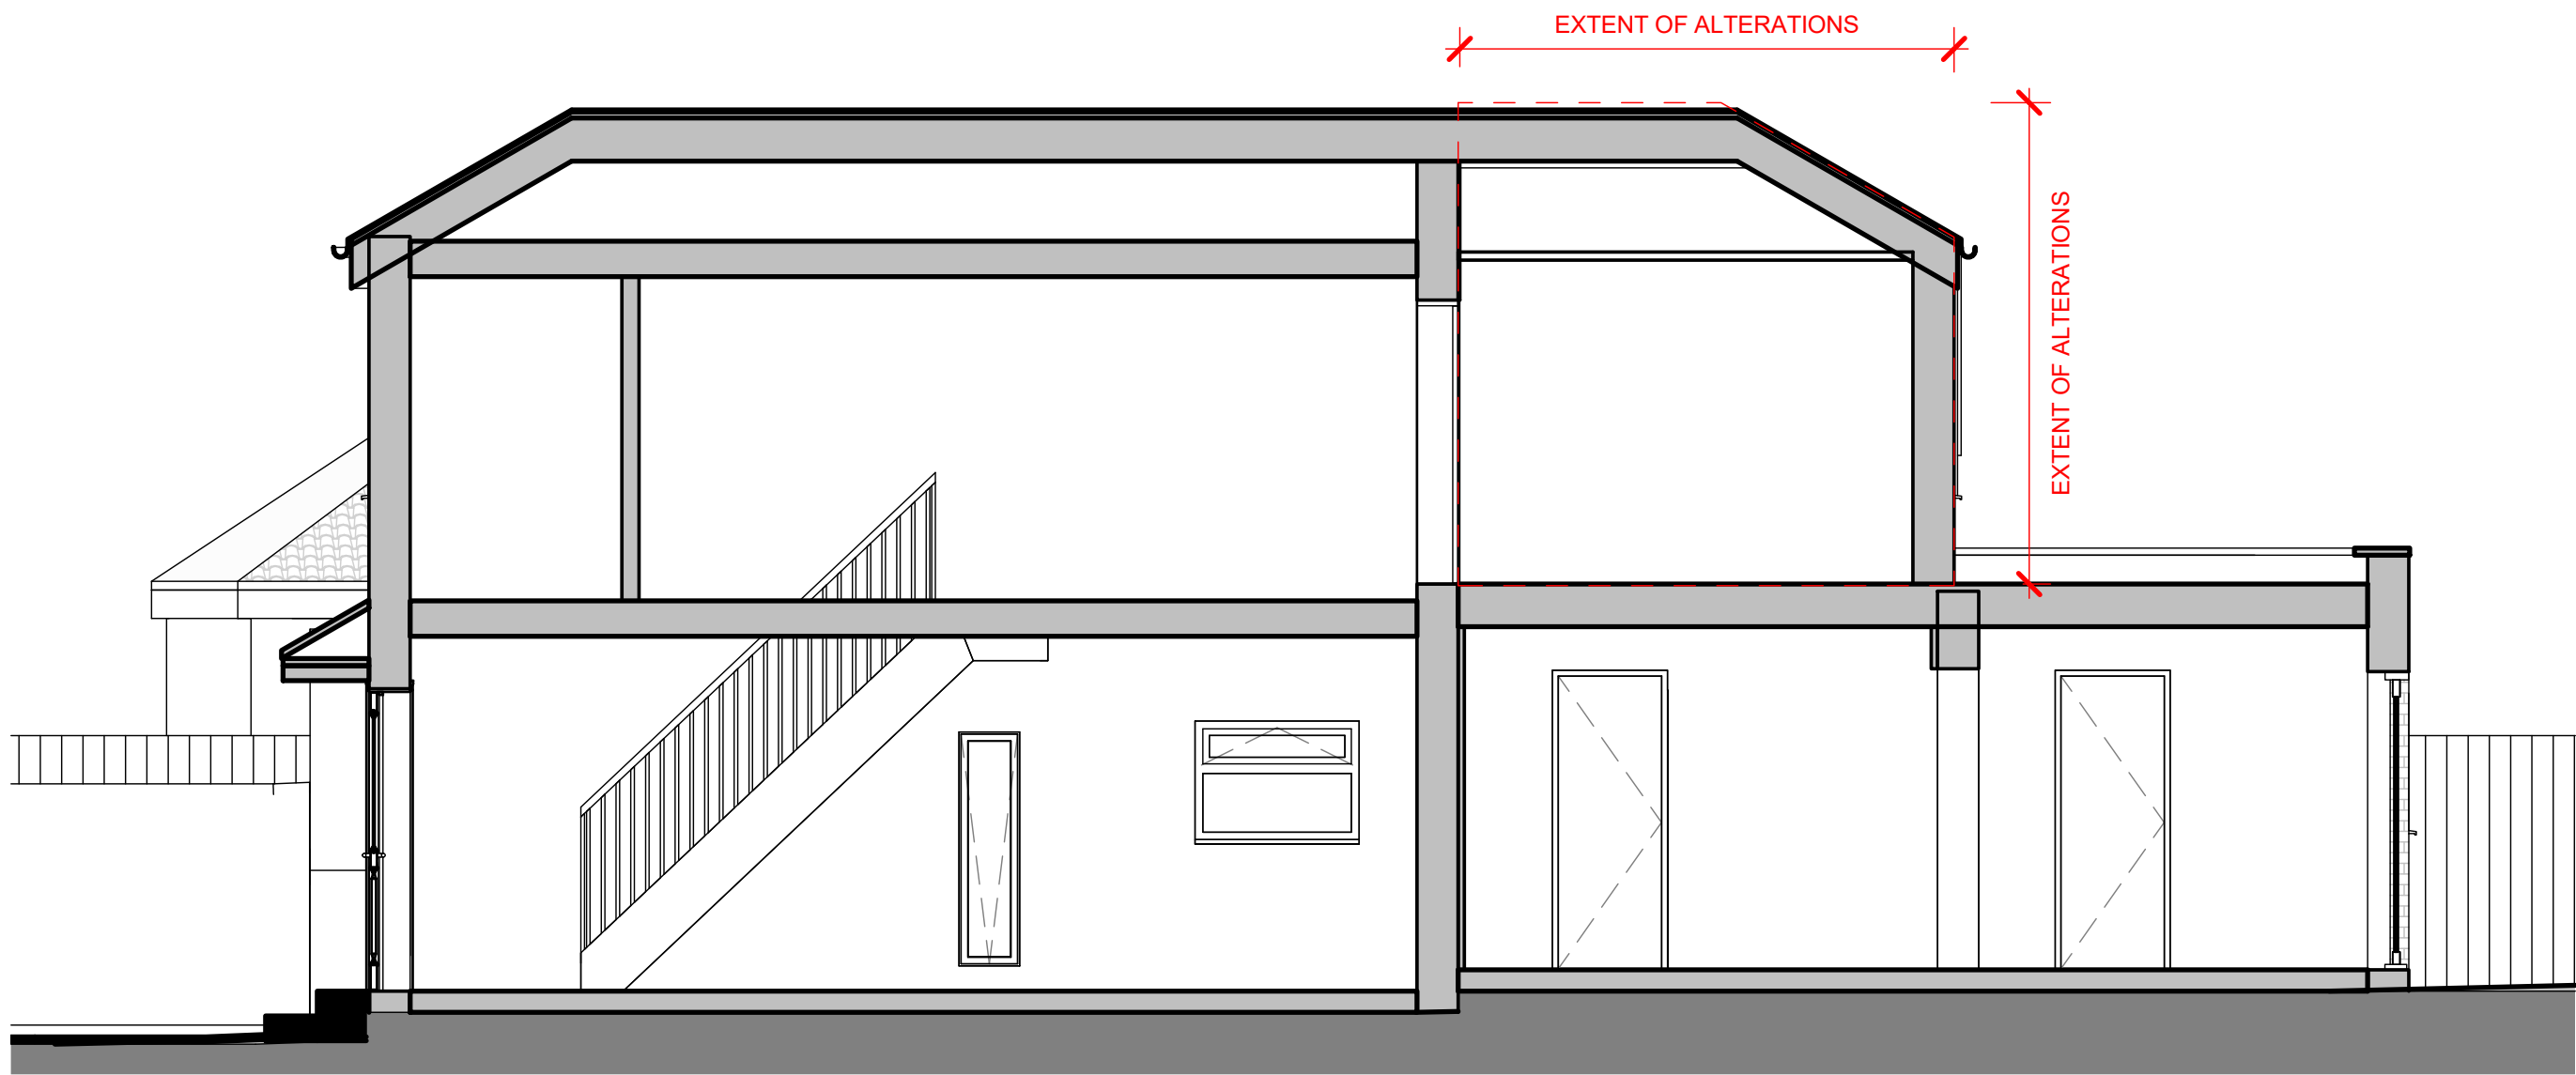

Section 1

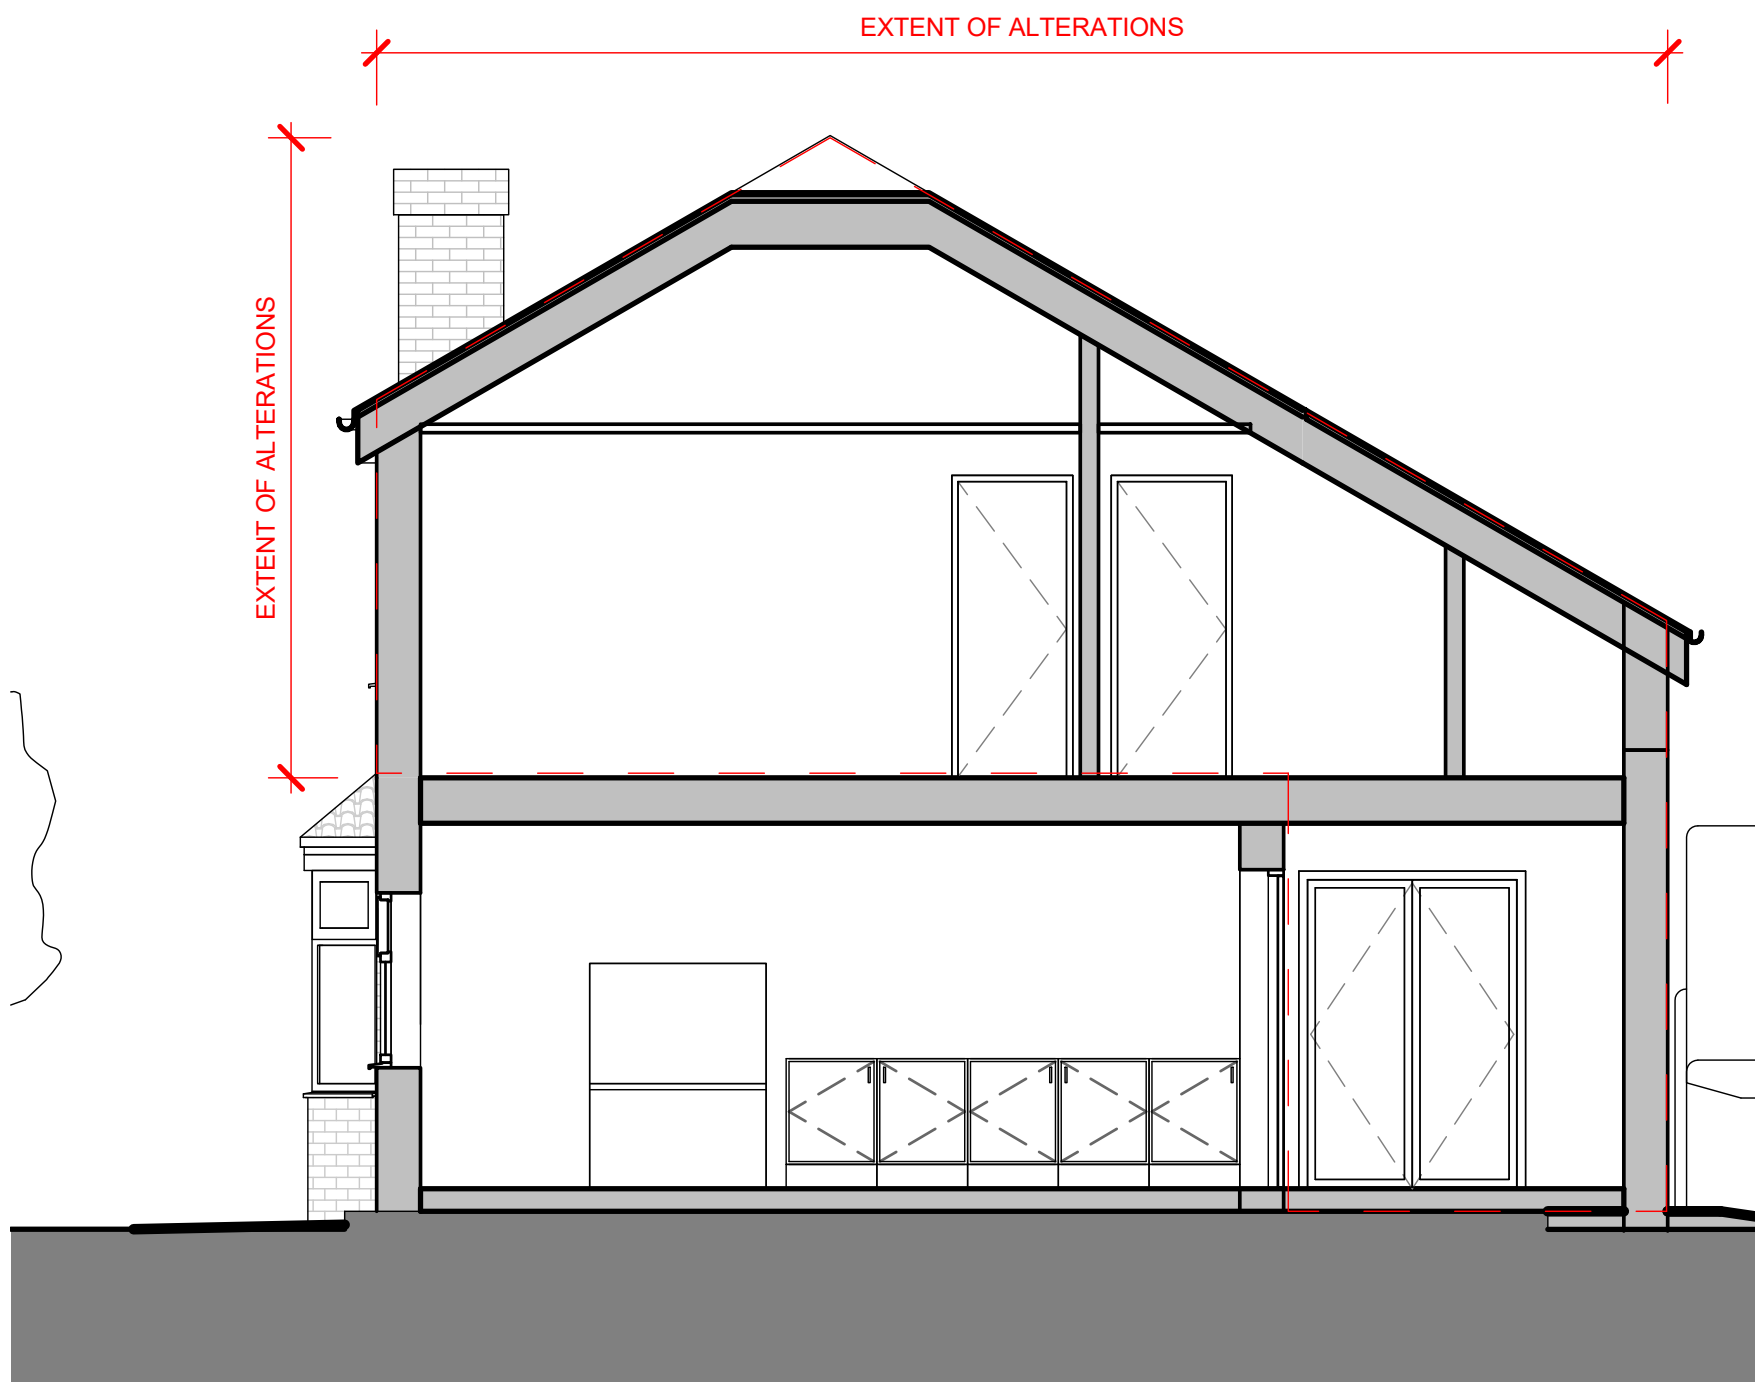

Section 2

PROPOSED



General Notes:

Dimensions in millimetres unless stated otherwise.

Do not scale off drawing.

All dimensions to be verified on site before proceeding.

All specifications/build-ups on this drawing are indicative only.

All materials and installations to be in accordance with all British Standards and building regulations.

All perspective views are indicative for illustrative purposes only.

|     |                    |    |          |
|-----|--------------------|----|----------|
| 02  | Planning Amendment | AW | 09.01.23 |
| 01  | Planning           | AW | 10.10.22 |
| 00  | Lawful Certificate | AW | 07.11.22 |
| REV | DESCRIPTION        | BY | DATE     |

STATUS: PLANNING APPLICATION

CLIENT:  
Mathew Burton-Garner

ARCHITECT:  
Drawn by Annabel West

SITE:  
50 Shaftesbury Avenue, Chandler's Ford,  
Eastleigh SO53 3BP

TITLE:  
Sections (Proposed)

|                        |                      |                 |                |
|------------------------|----------------------|-----------------|----------------|
| SCALE AT A3:<br>1: 100 | DATE:<br>06.07.2022  | DRAWN:<br>AW    | CHECKED:<br>AW |
| PROJECT NO:<br>-       | DRAWING NO:<br>P2210 | REVISION:<br>02 |                |