



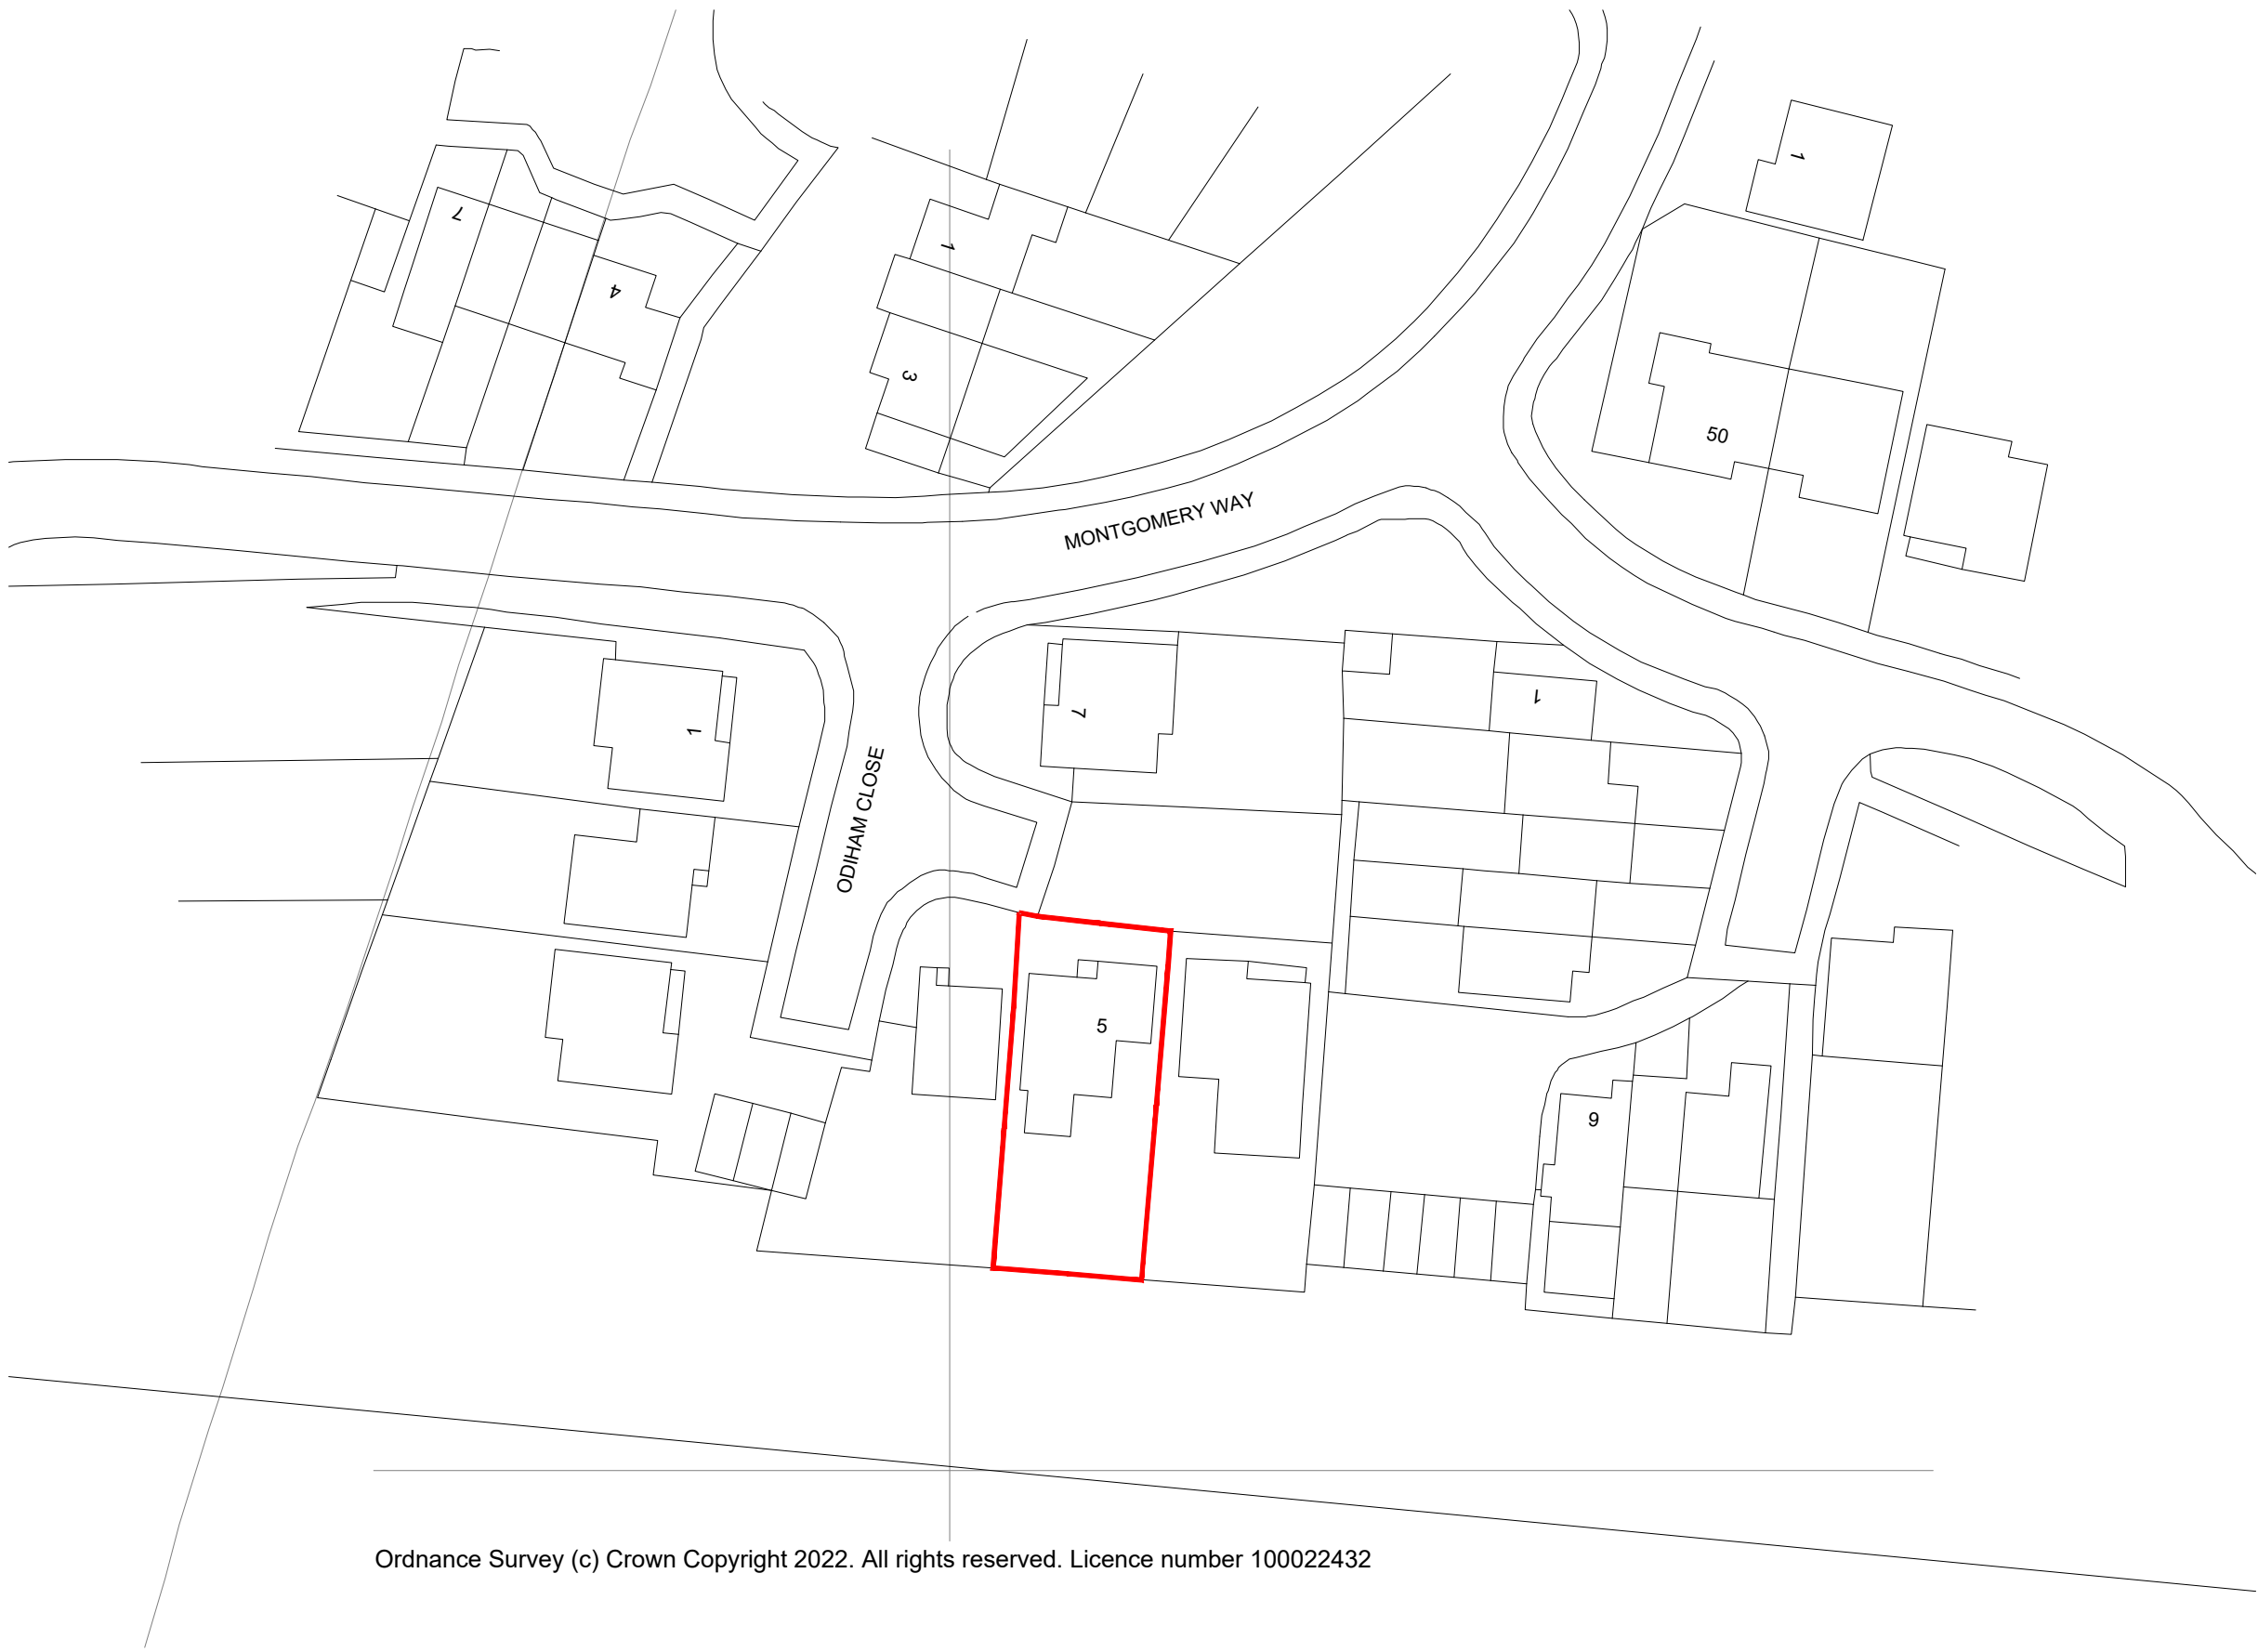

Existing Block Plan 1:500

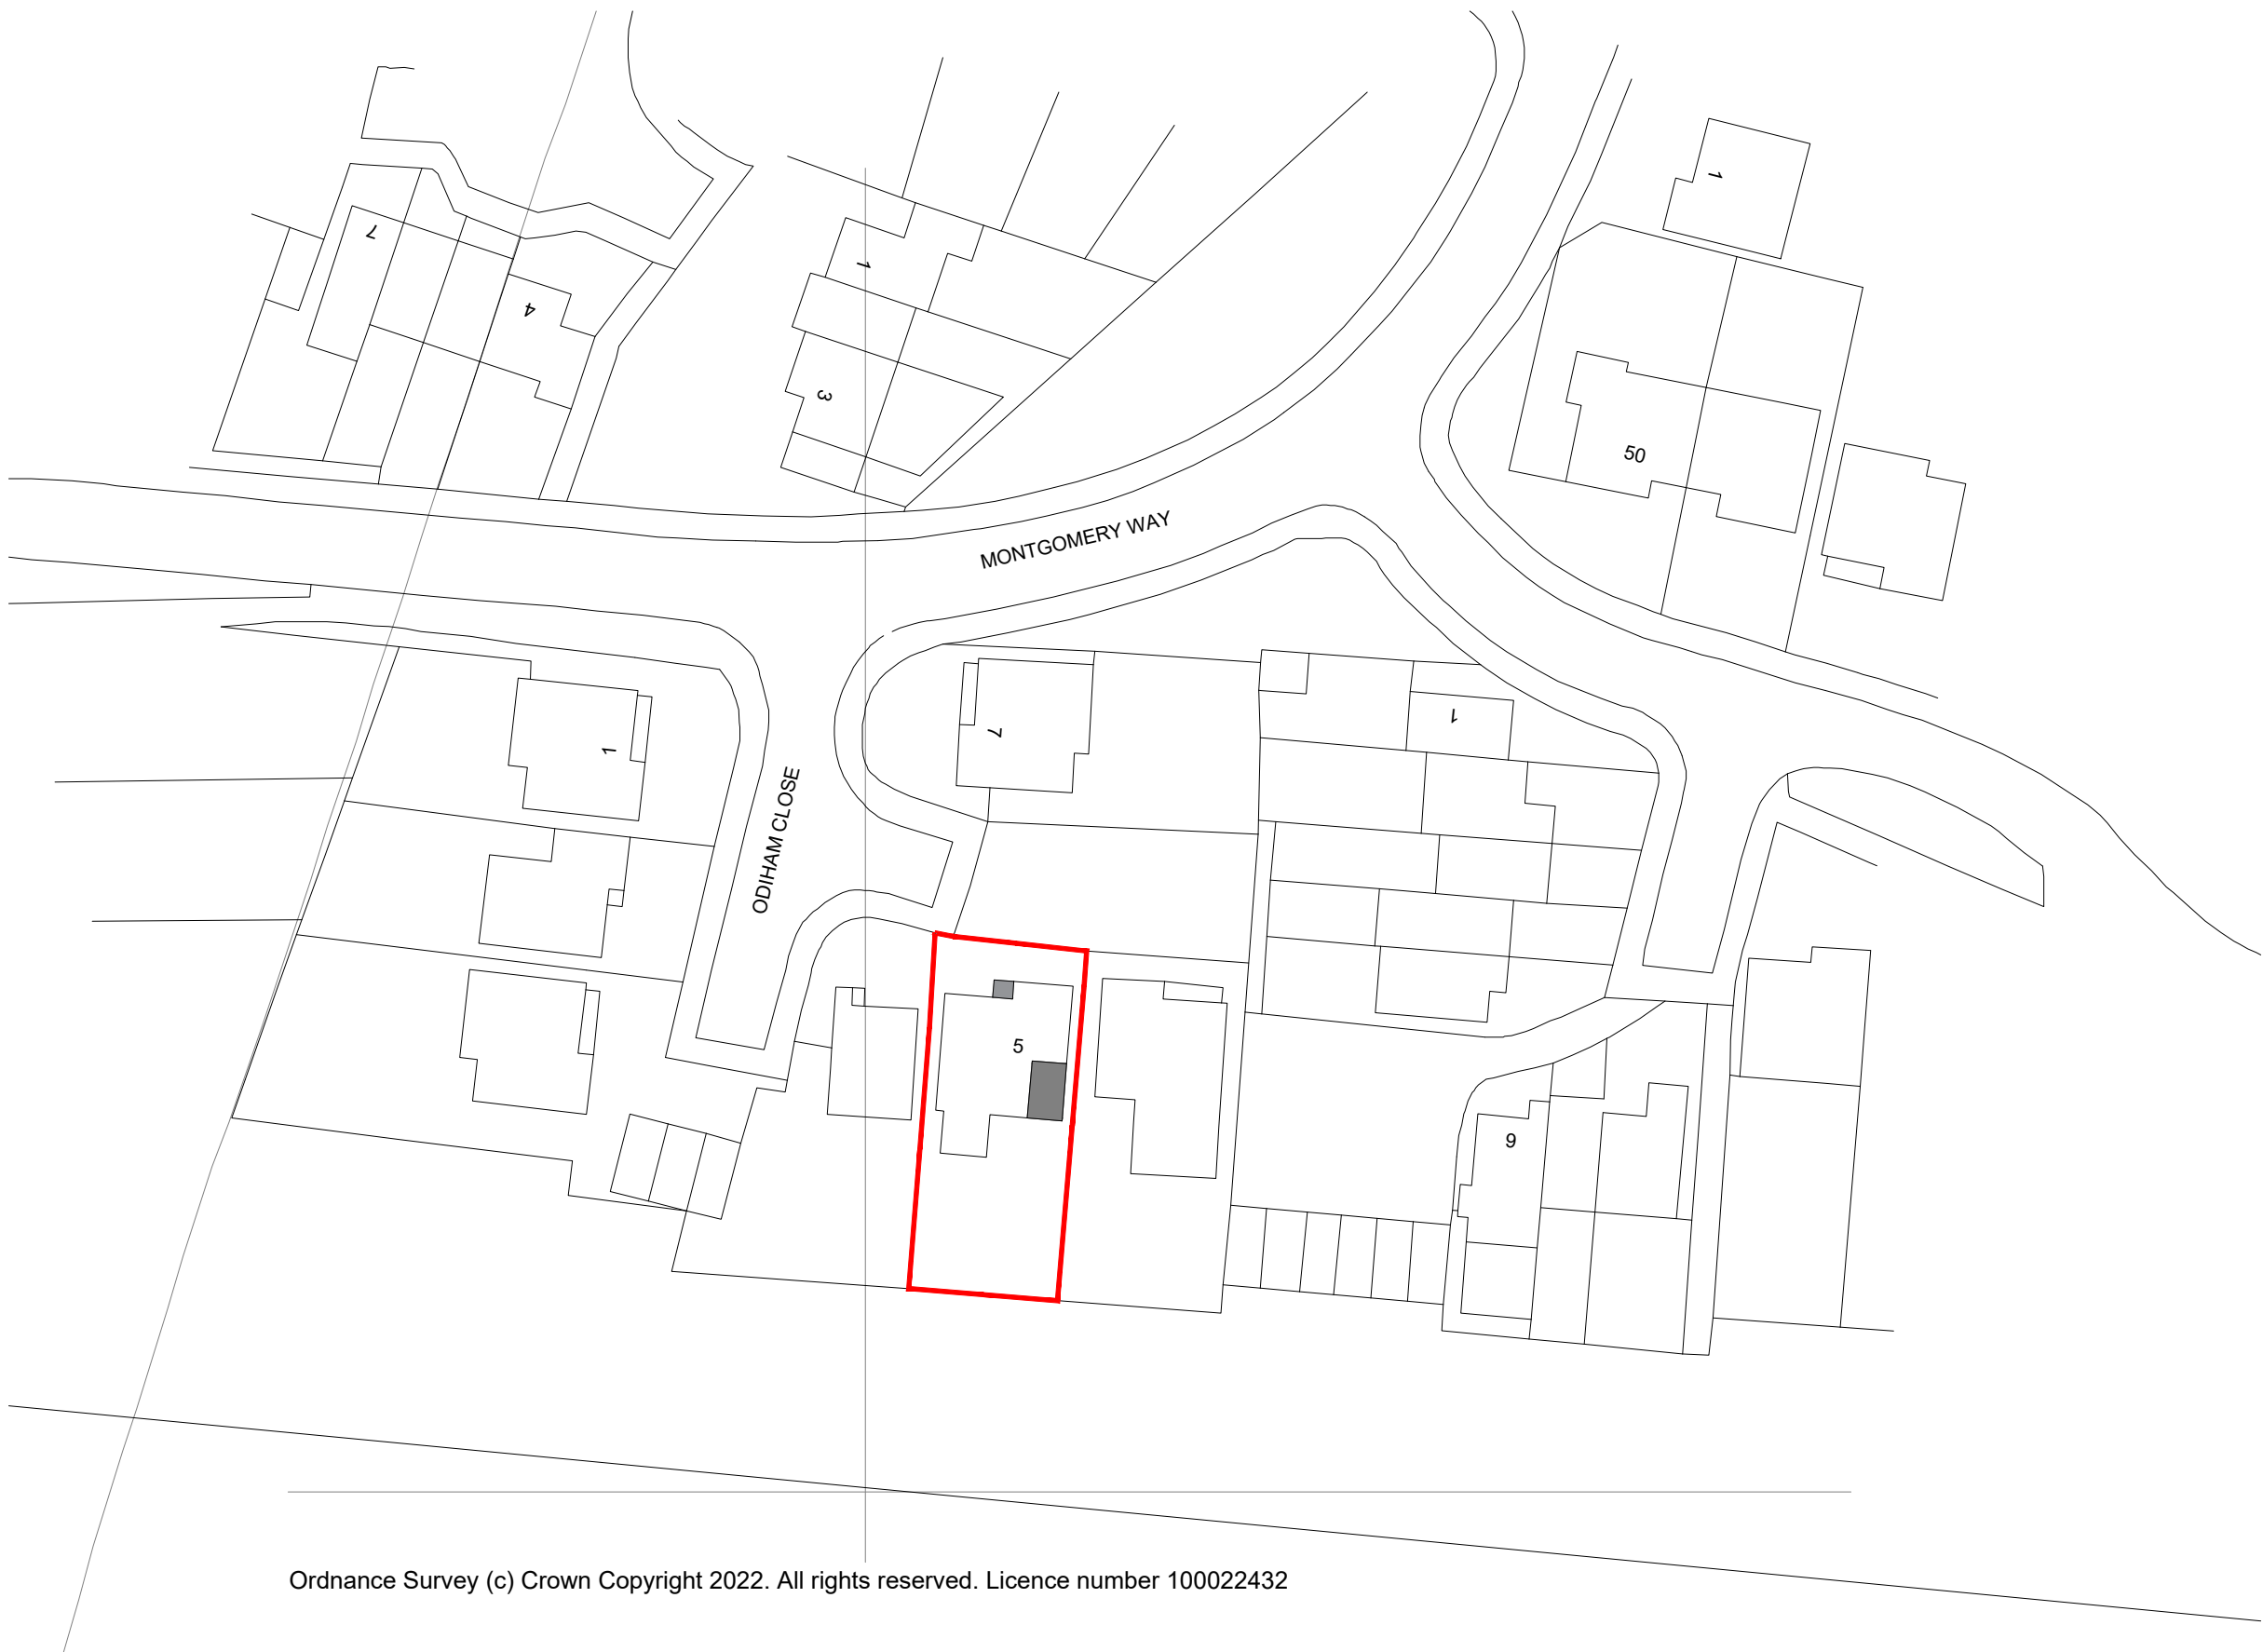

Proposed Block Plan 1:500




Existing Location Plan 1:1250



Proposed Location Plan 1:1250

THIS DRAWING MAY ONLY BE SCALED FOR THE PURPOSE OF PLANNING PERMISSION

THIS IS A PLANNING DRAWING AND IS NOT SUITABLE FOR CONSTRUCTION PURPOSES

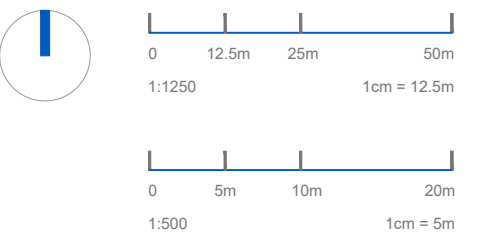

REVISION	DESCRIPTION	DATE
A	Planning revision	Jan 23

PROJECT 5 Oldiham Close
Chandlers Ford
SO53 3NU

CLIENT Mr & Mrs Symes

DRAWING EXISTING & PROPOSED
BLOCK AND LOCATION PLAN

NO. 1707/P/10 A

DATE DECEMBER 2022

SCALE 1:1250 / 1:500

DRAWN BY HK CHECKED BY LW

bbd
ARCHITECTS
bizzy blue design ltd
riba chartered architects

horsefair arch
the horsefair
romsey
SO51 8EZ

t: 01794 524200
e: enquiries@bizzybluedesign.com