



Notes:


See drawing KNC2114-506-01 for pond layout and additional sections

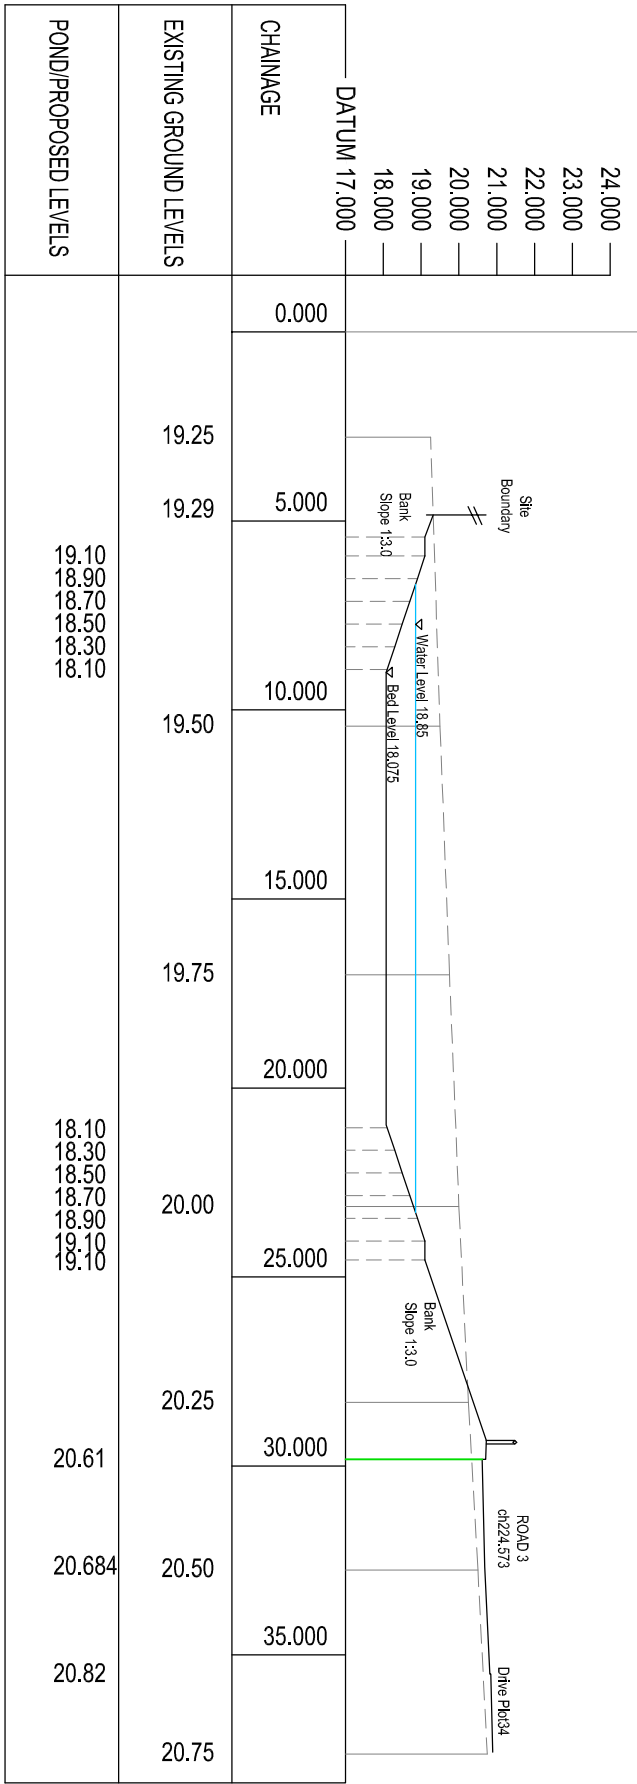

SECTION C-C

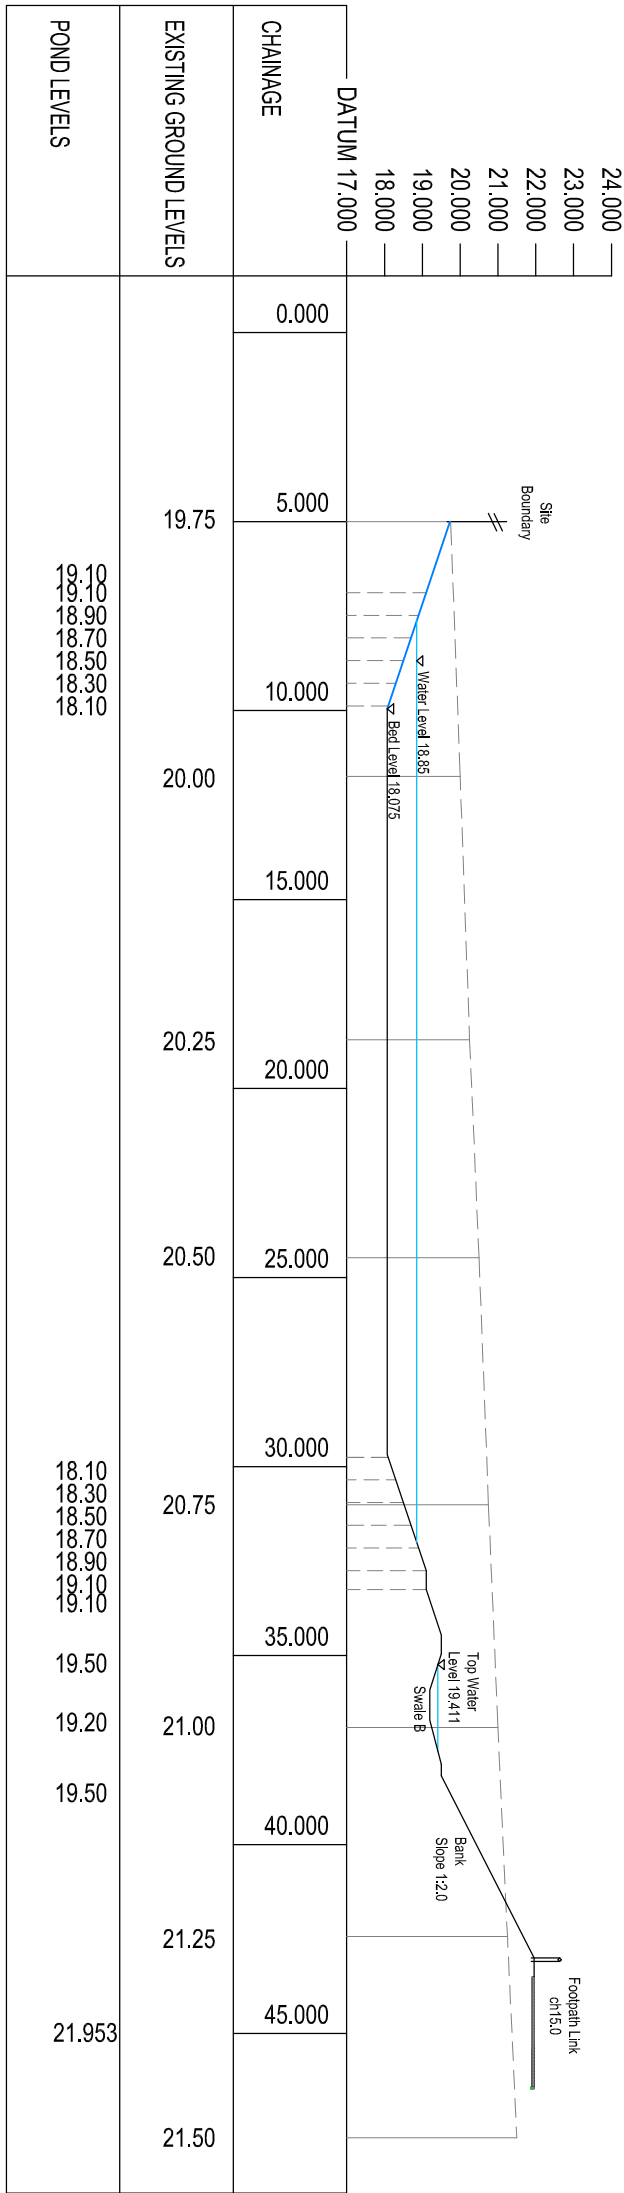

SECTION D-D

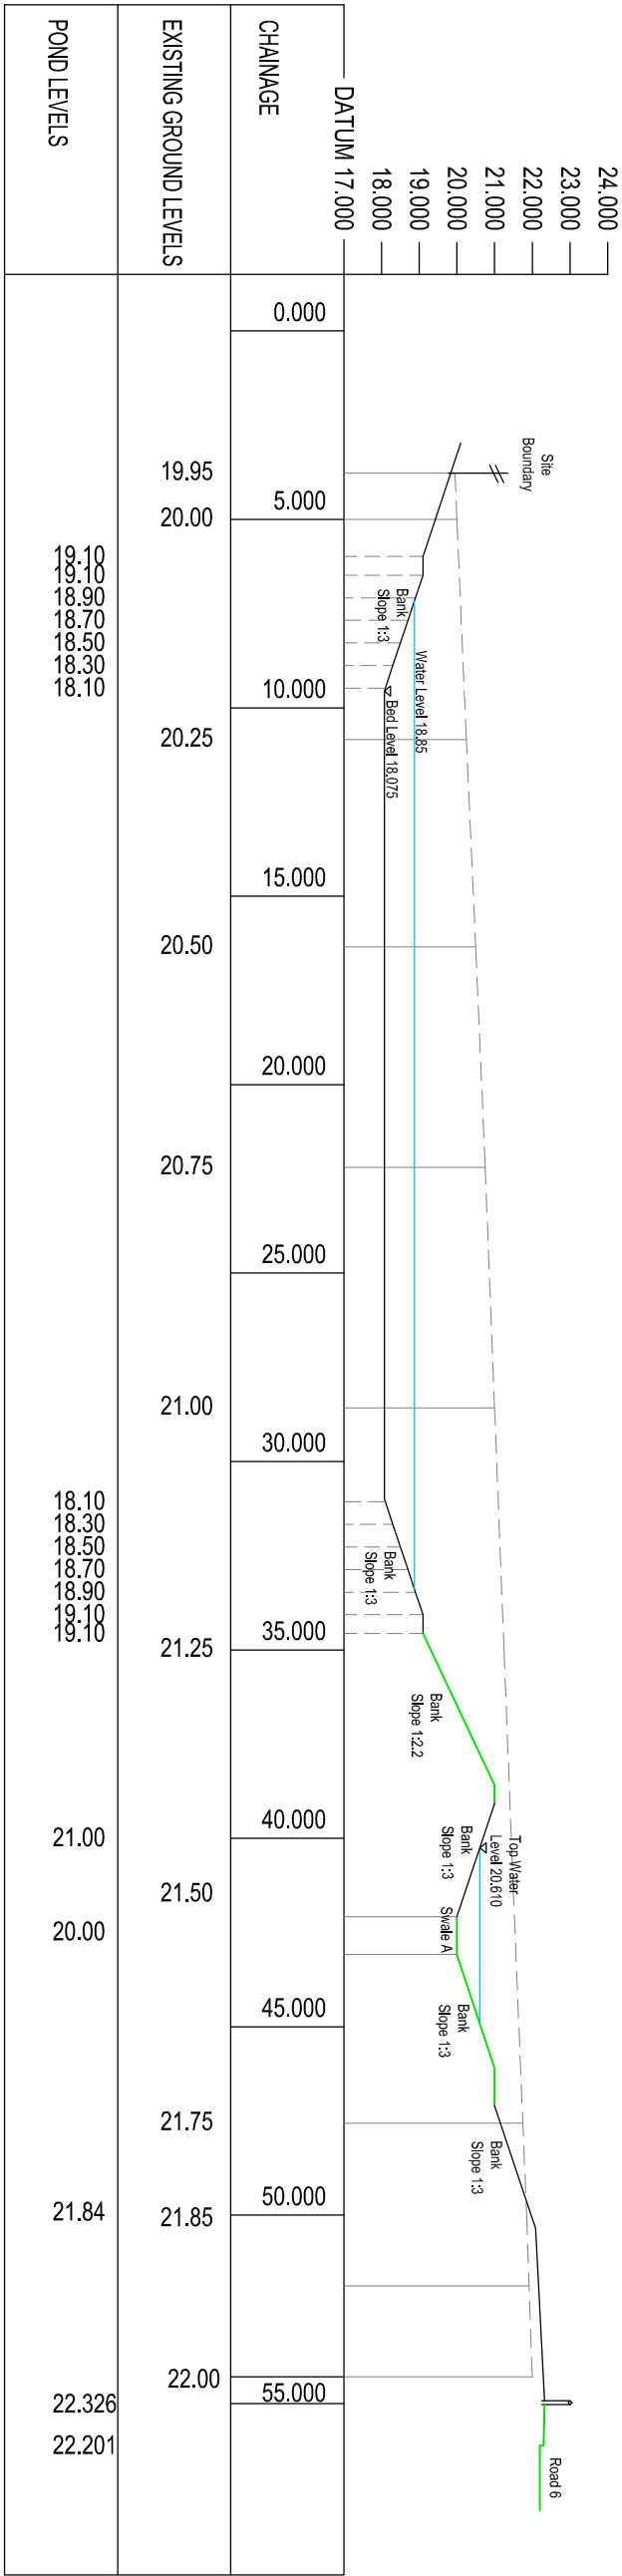

SECTION E-E

Drawing Title

Engineering Details

Attenuation Pond Sections

Drawn	Checked	Scales	Paper Size	Date
KN		H & V 1:200	A2	01.23
Job No.	Drawing No.			Revision
KN/C2114	506-02			B



B	09.01.23	Reissued KN
A	05.01.23	Initial issue KN
Rev.	Date	Details
		Initials

PRELIMINARY FOR TENDER

Project
GRANGE ROAD
NETLEY ABBEY

Client

Drawing Title				
Engineering Details				
Attenuation Pond Sections				
Drawn	Checked	Scales	Sheet Size	Date
Joe No.		H & V 1:200	A2	01.23
Job No.		Drawing No.	Revision	
KNC2114		506-02	B	