


Maximum depth from cover level soffit of pipe 3.0 m

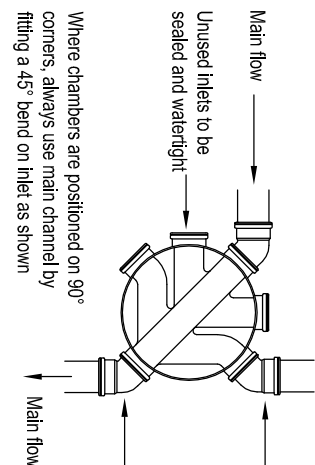


(Flexible material detail)

Maximum depth from cover to soffit level of pipe in areas subject to vehicle loading 3 m, non-entry



LANDSCAPED AREAS - TYPE 3

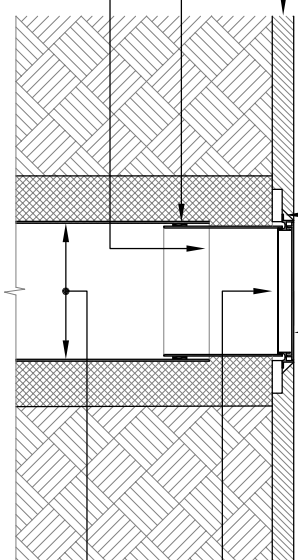

(Flexible material construction,


Maximum depth from cover level to soffit of pipe 2 m, non entry




Inspection Chamber Details

(Flexible material construction)

Maximum depth from cover level to soffit of pipe 2 m, non entry

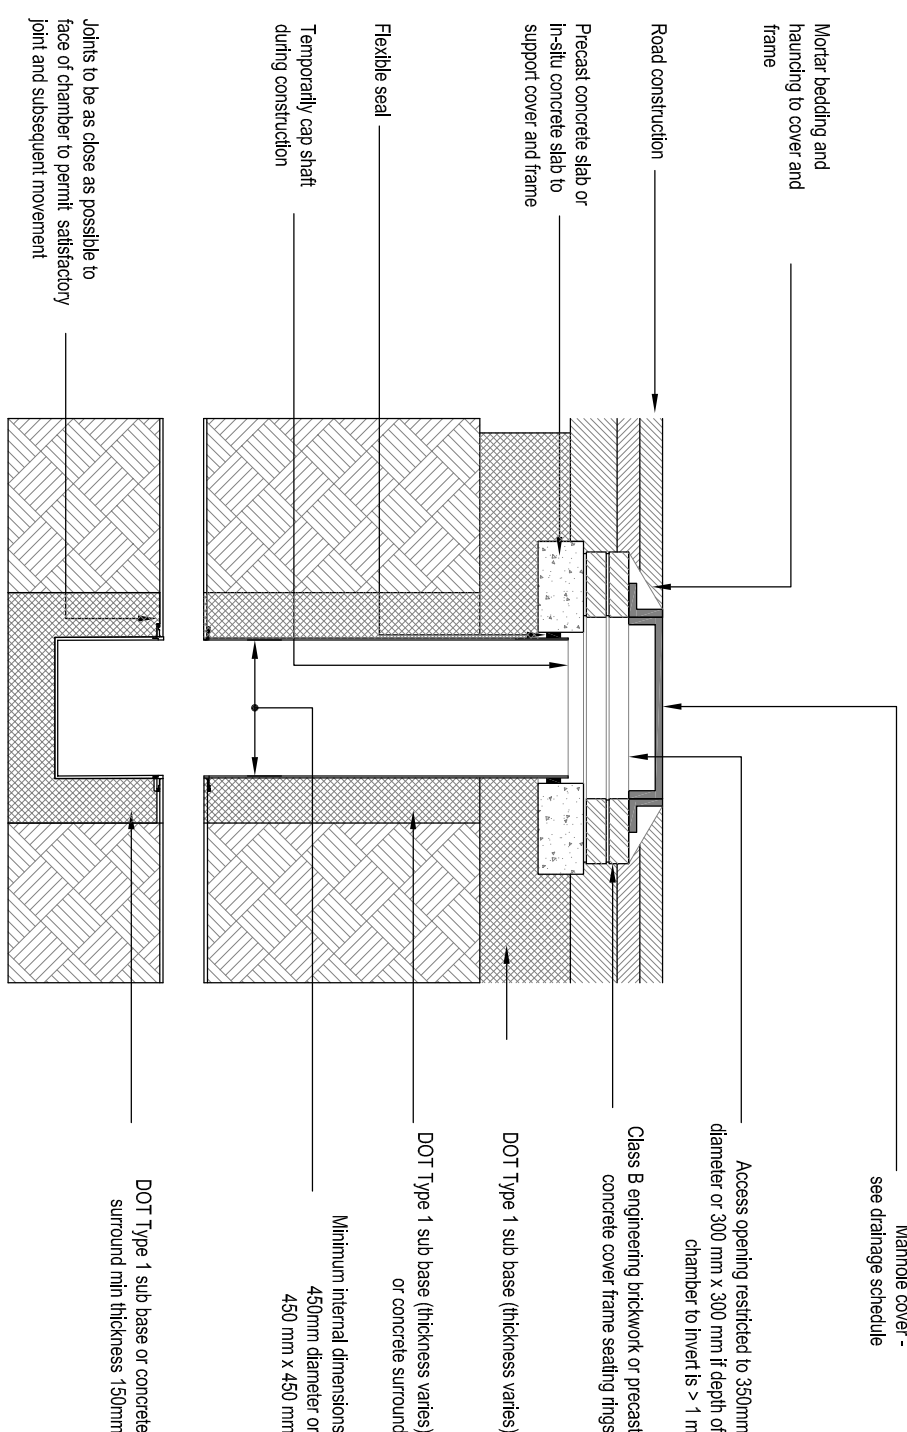

Max depth from cover level to soffit of pipe 3.0m

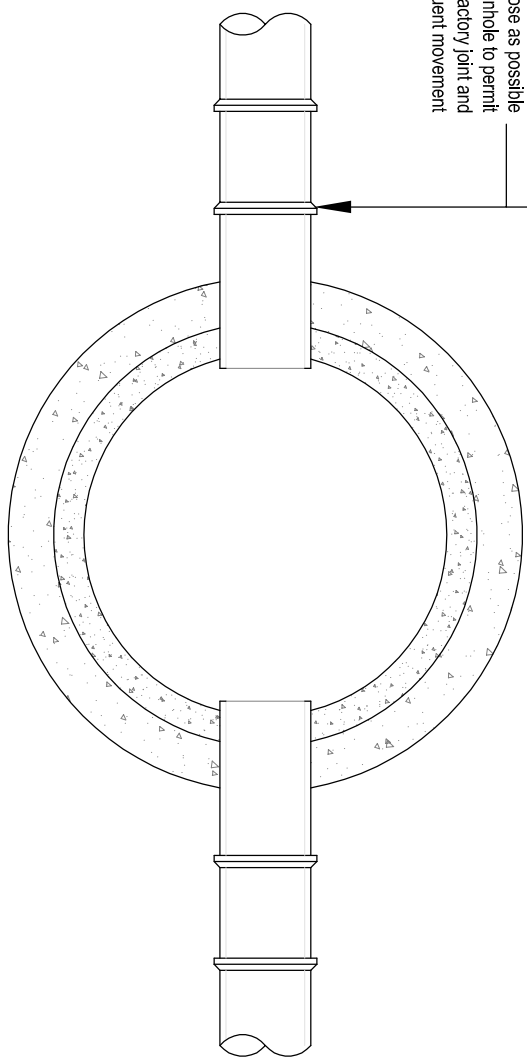

Catchpit Details

Gully Details

Drawing Title				
Engineering Details				
Standard Construction Details				
Drawn	Checked	Scales	Paper Size	Date
KN		1:25	A1	12.22
Job No.		Drawing No.		Revision
KNCC2114		501-02		B



	B	06.01.23	Released	
	A	18.12.22	First Issue	
	Rev	Date	Reason	
				KN
				KN
				Made

Grading Status


PRELIMINARY FOR TENDER

Project
GRANGE ROAD
NETLEY ABBEY

District:



ELIVIA
— HOMES —

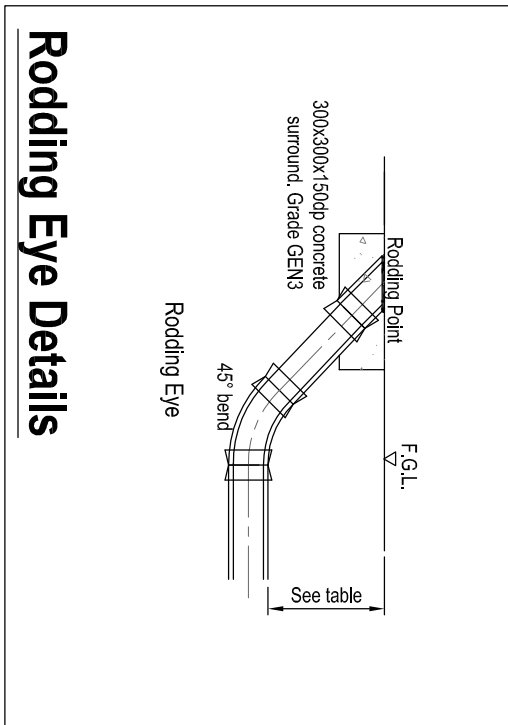

Rodding Eye Details