


Notes:

All works to be in accordance with Southern Water and Design & Construction Guidance/ Sewer Section Guidelines Specifications. Sewer heights are measured centre to centre of manholes. All manholes shall be constructed to the minimum depth of 1.2m. Where cover to crown of VC pipes is less than 1.2m then Bed CS to be used. Manholes to have D400 covers and frames. Foul water sewer discharge level to be confirmed prior to any drainage work commencing. Engineer to be advised if there is ANY discrepancy to these levels

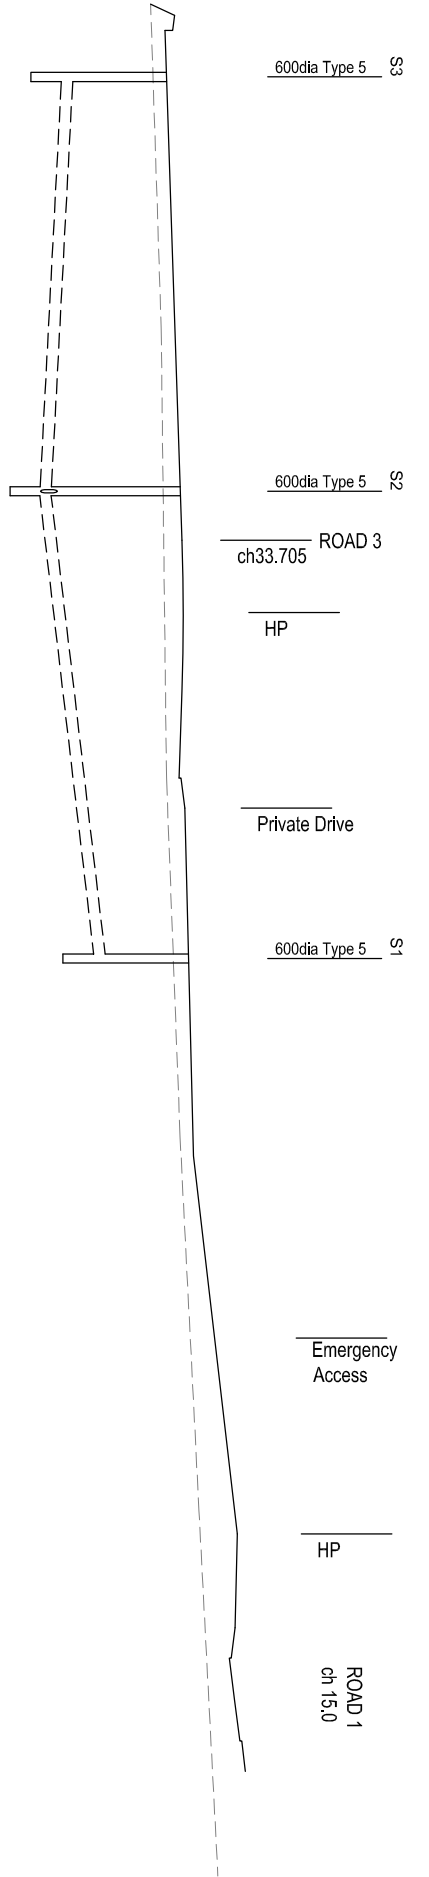

DATUM 17.000

CHAMGAE		0.00		10.00		20.00		30.00		33.705		38.500		40.00		43.705		49.432		0.00		2.00		10.00		20.00		25.00		30.00		35.00		37.038		40.00		50.00		56.200	
---------	--	------	--	-------	--	-------	--	-------	--	--------	--	--------	--	-------	--	--------	--	--------	--	------	--	------	--	-------	--	-------	--	-------	--	-------	--	-------	--	--------	--	-------	--	-------	--	--------	--	--	