
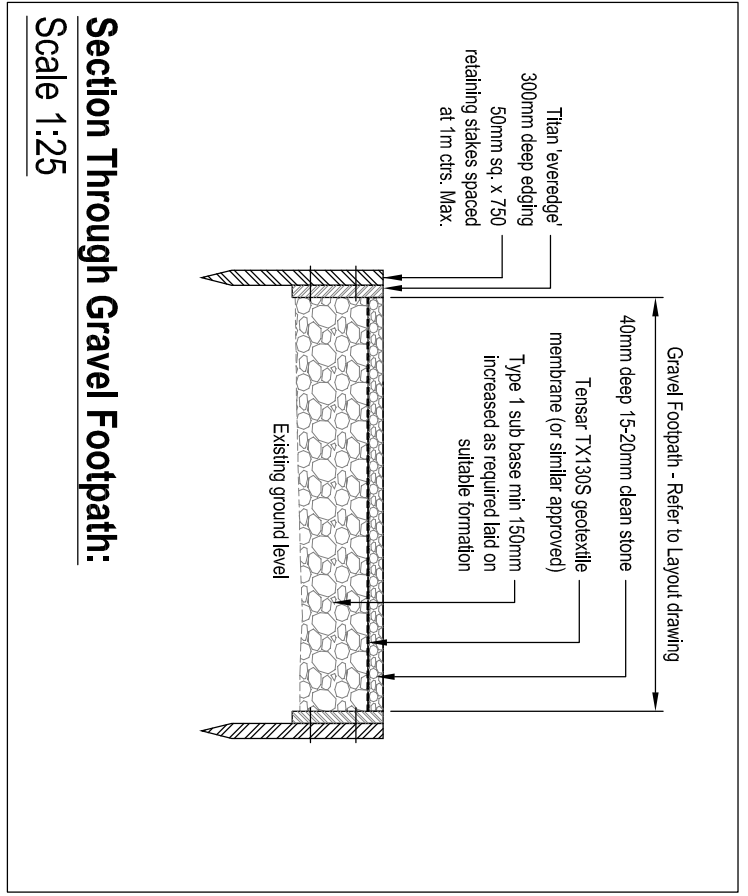
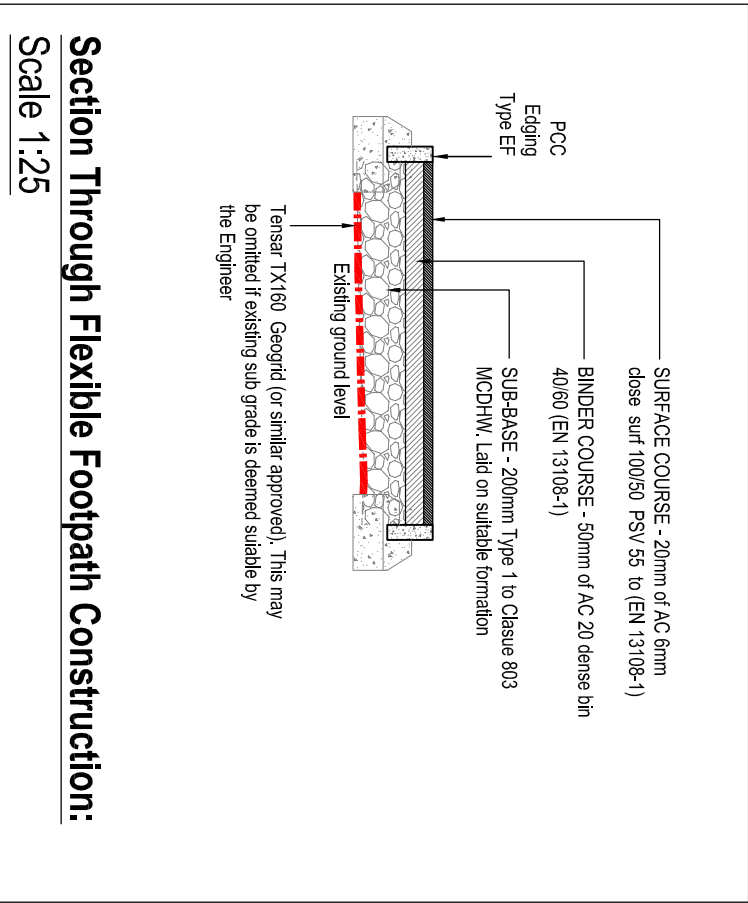
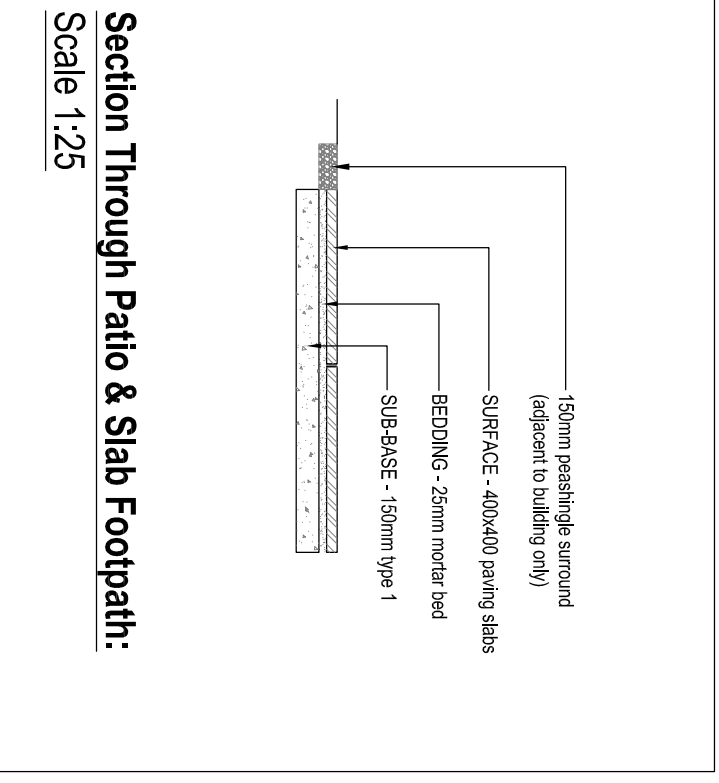
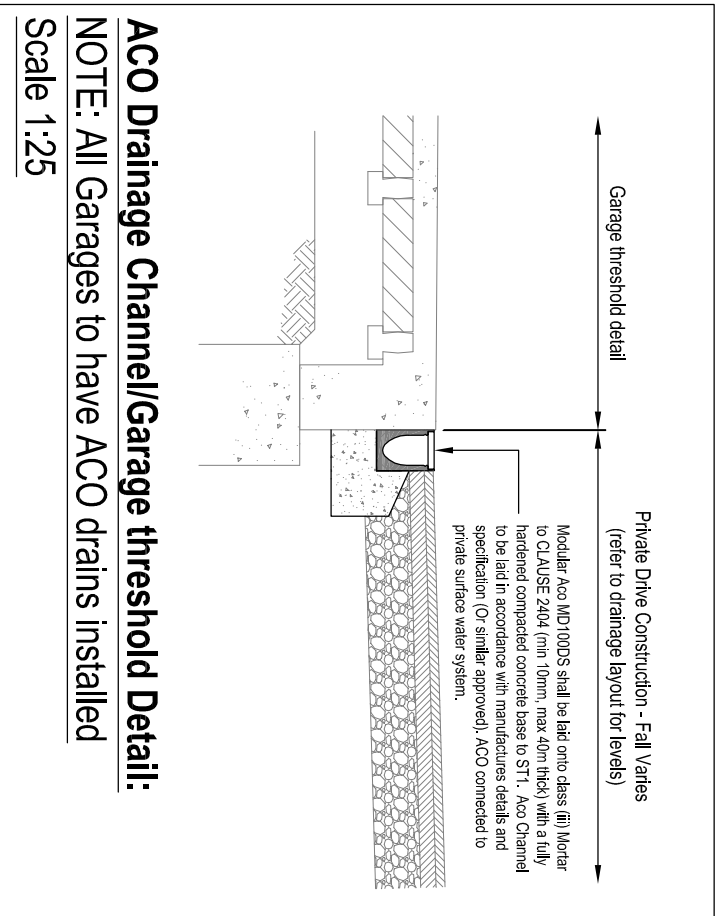
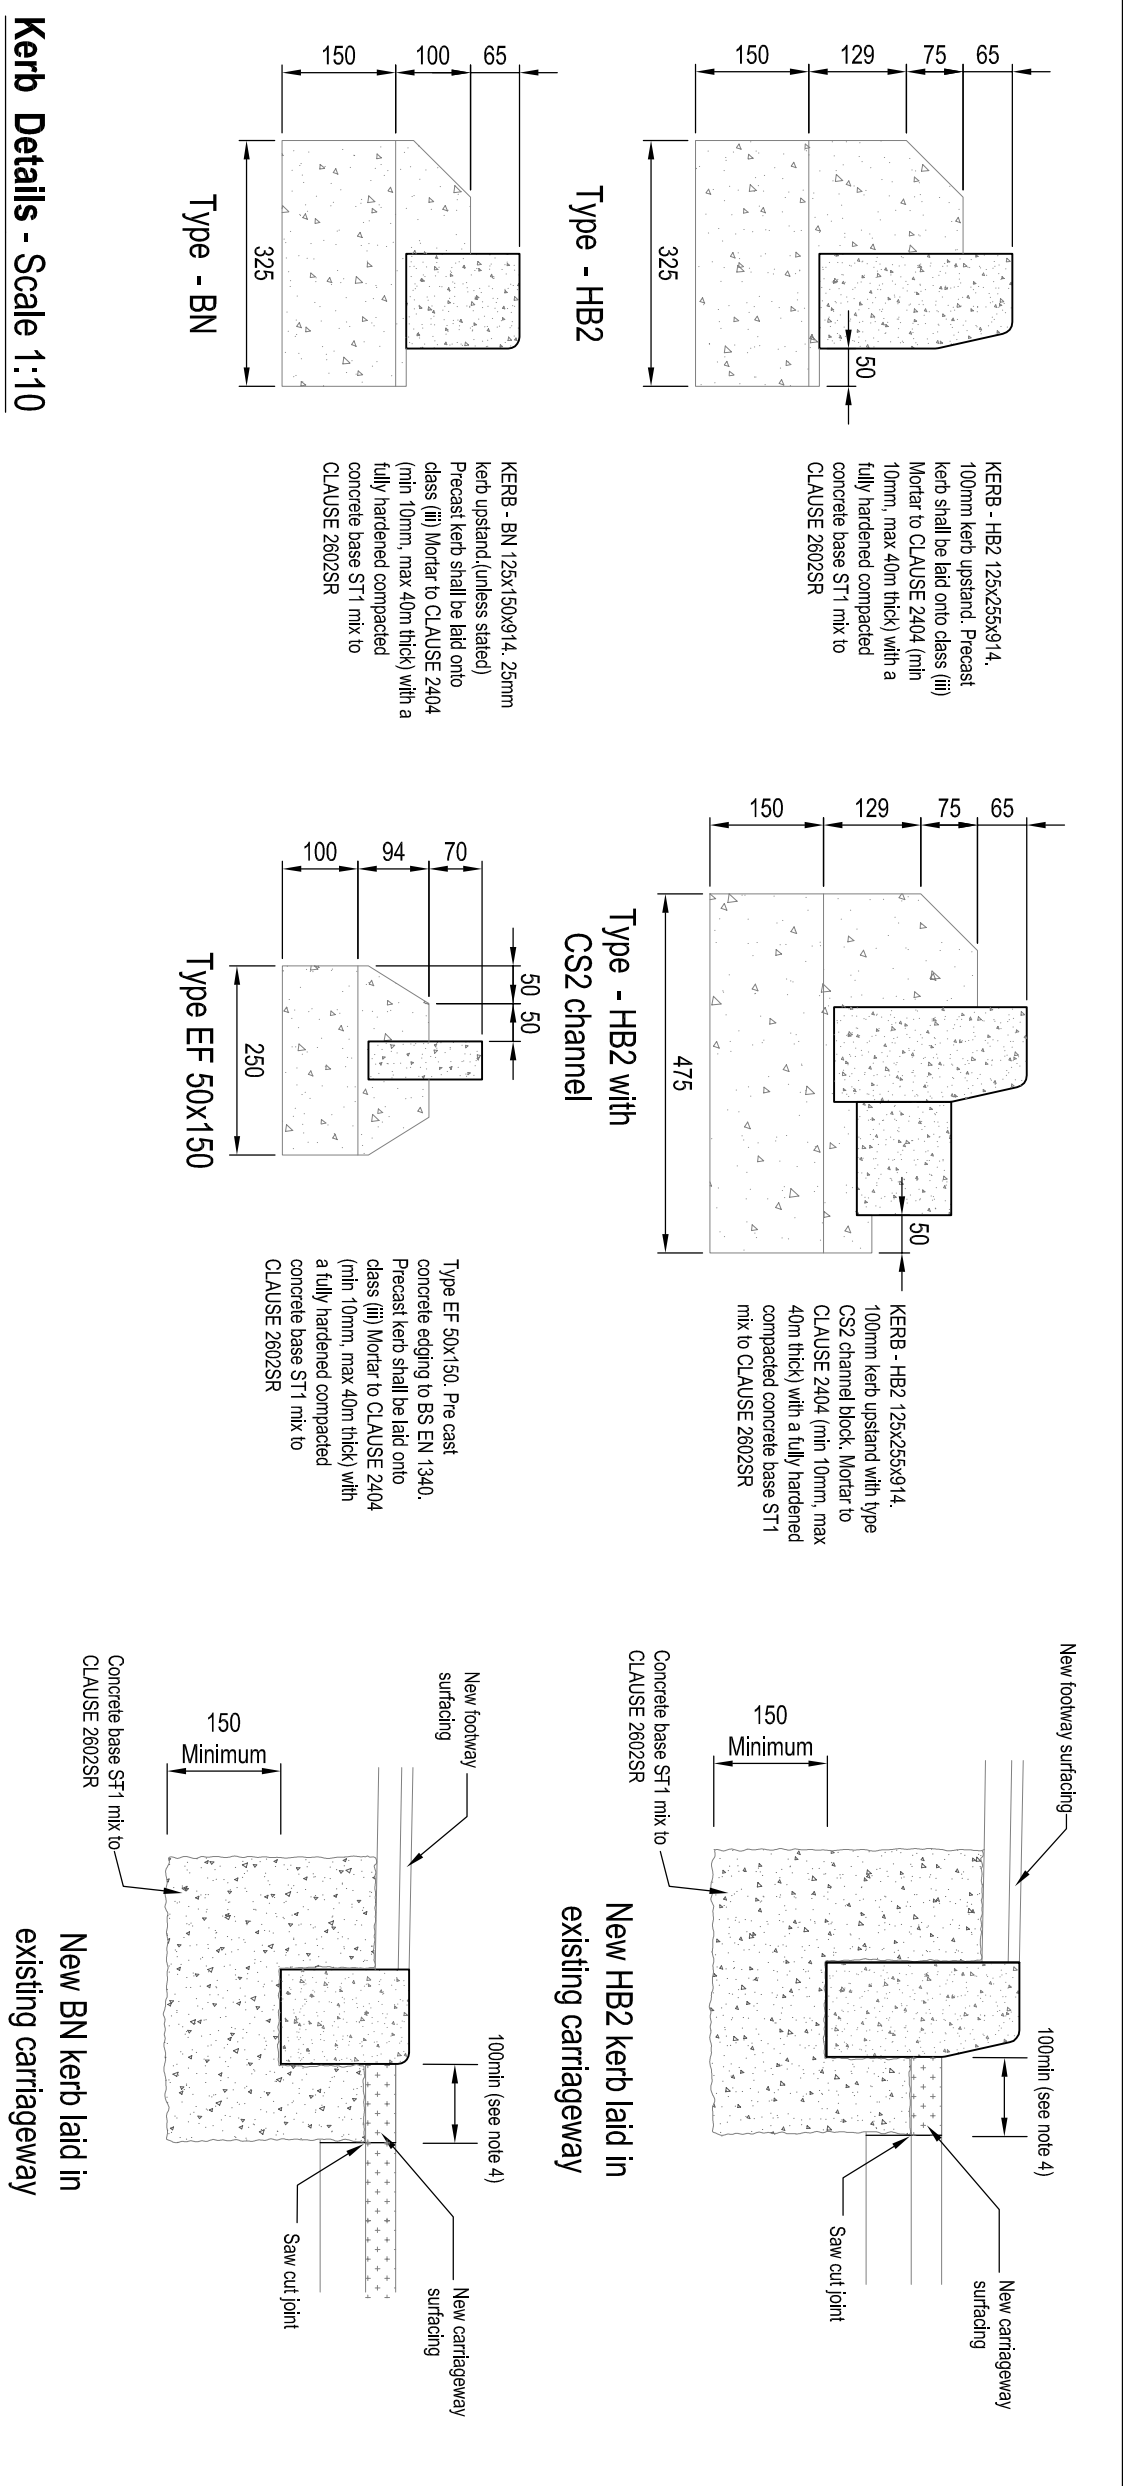
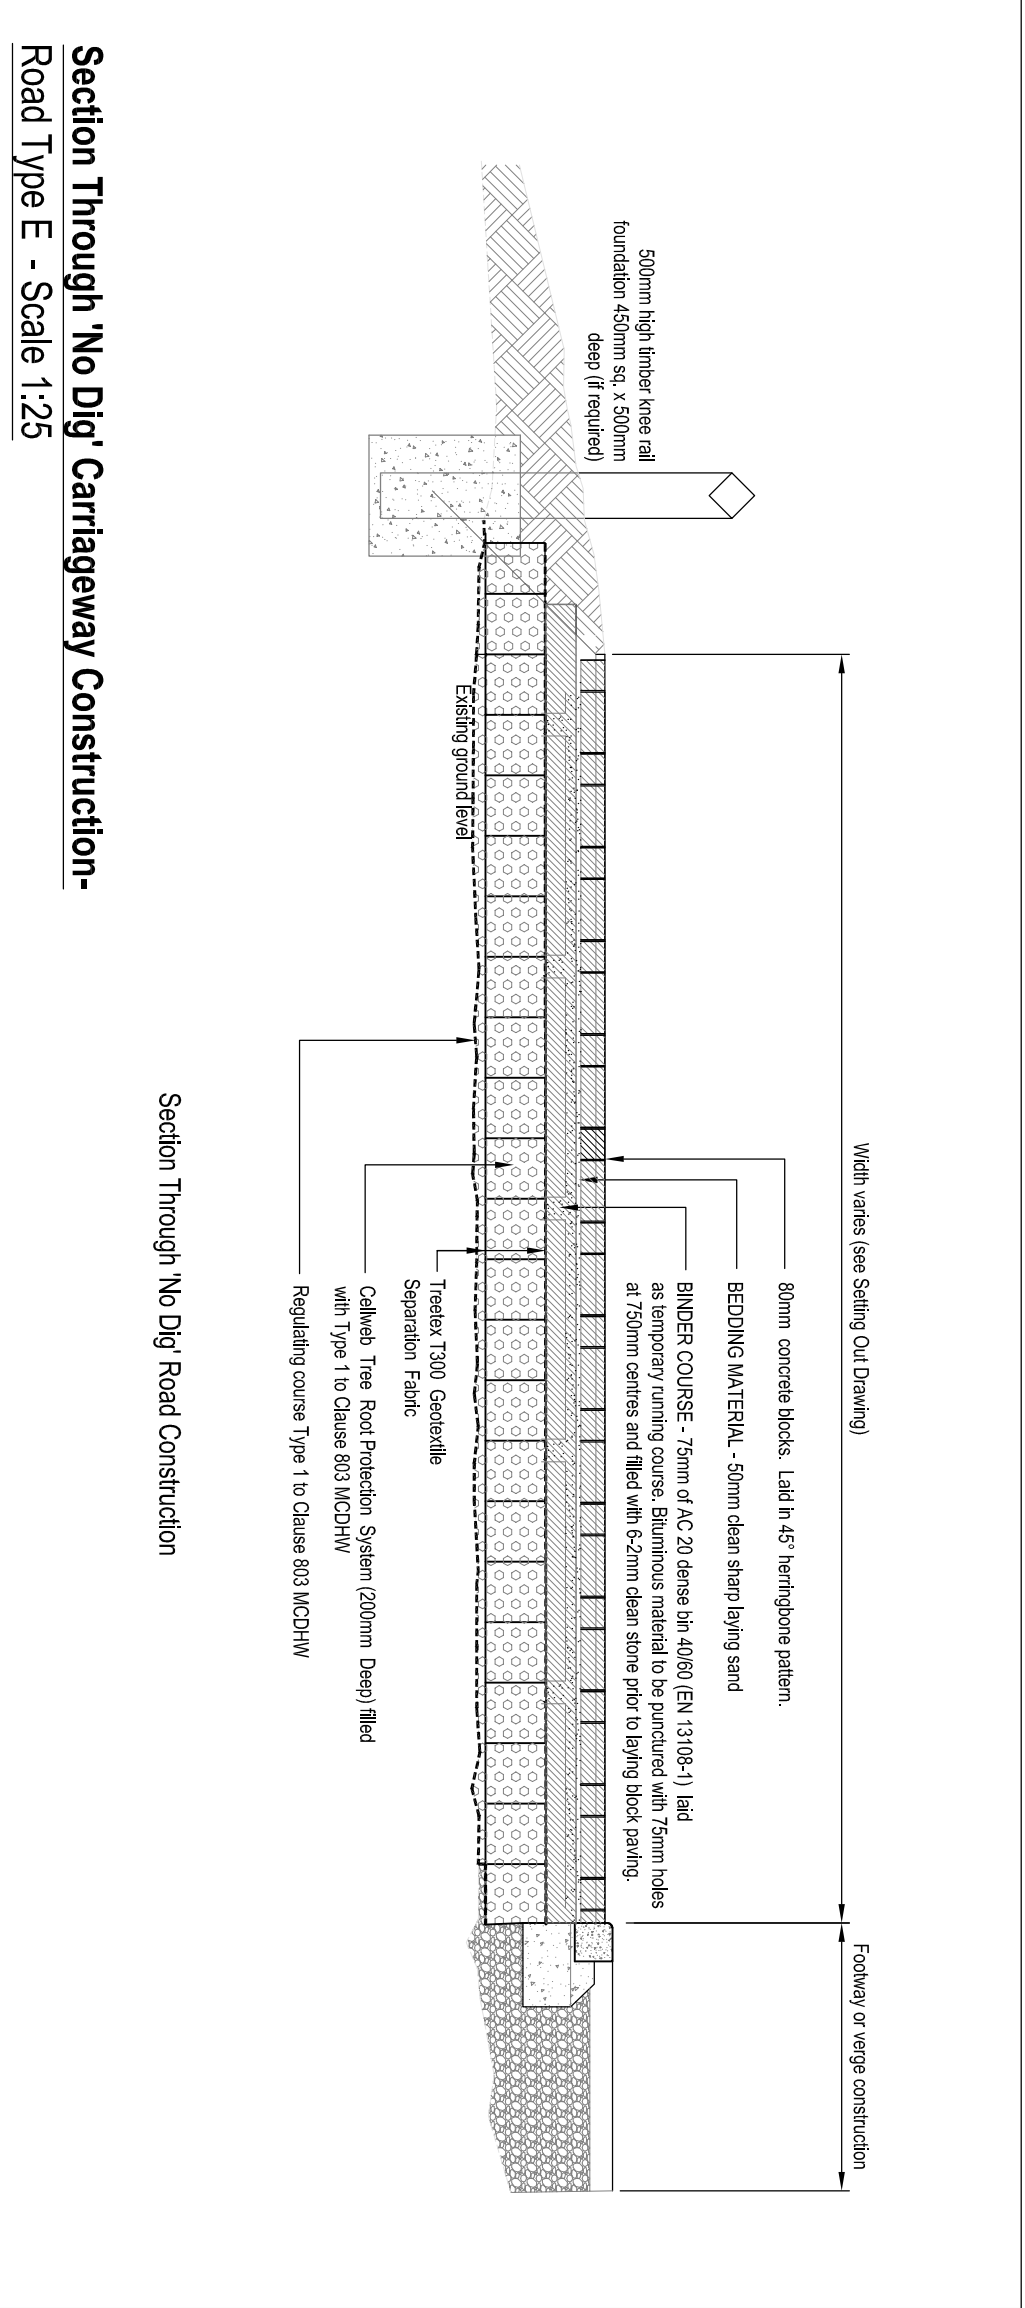
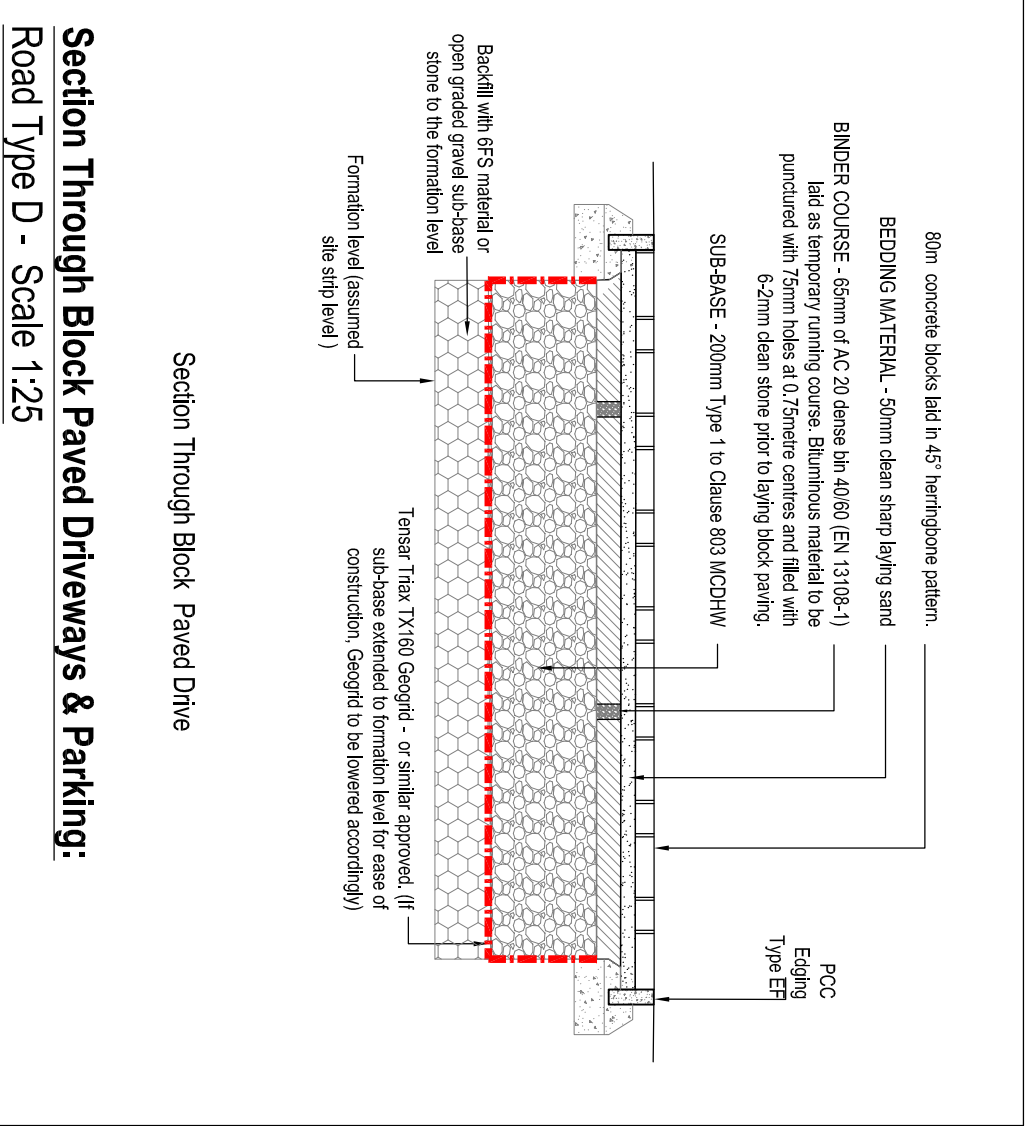
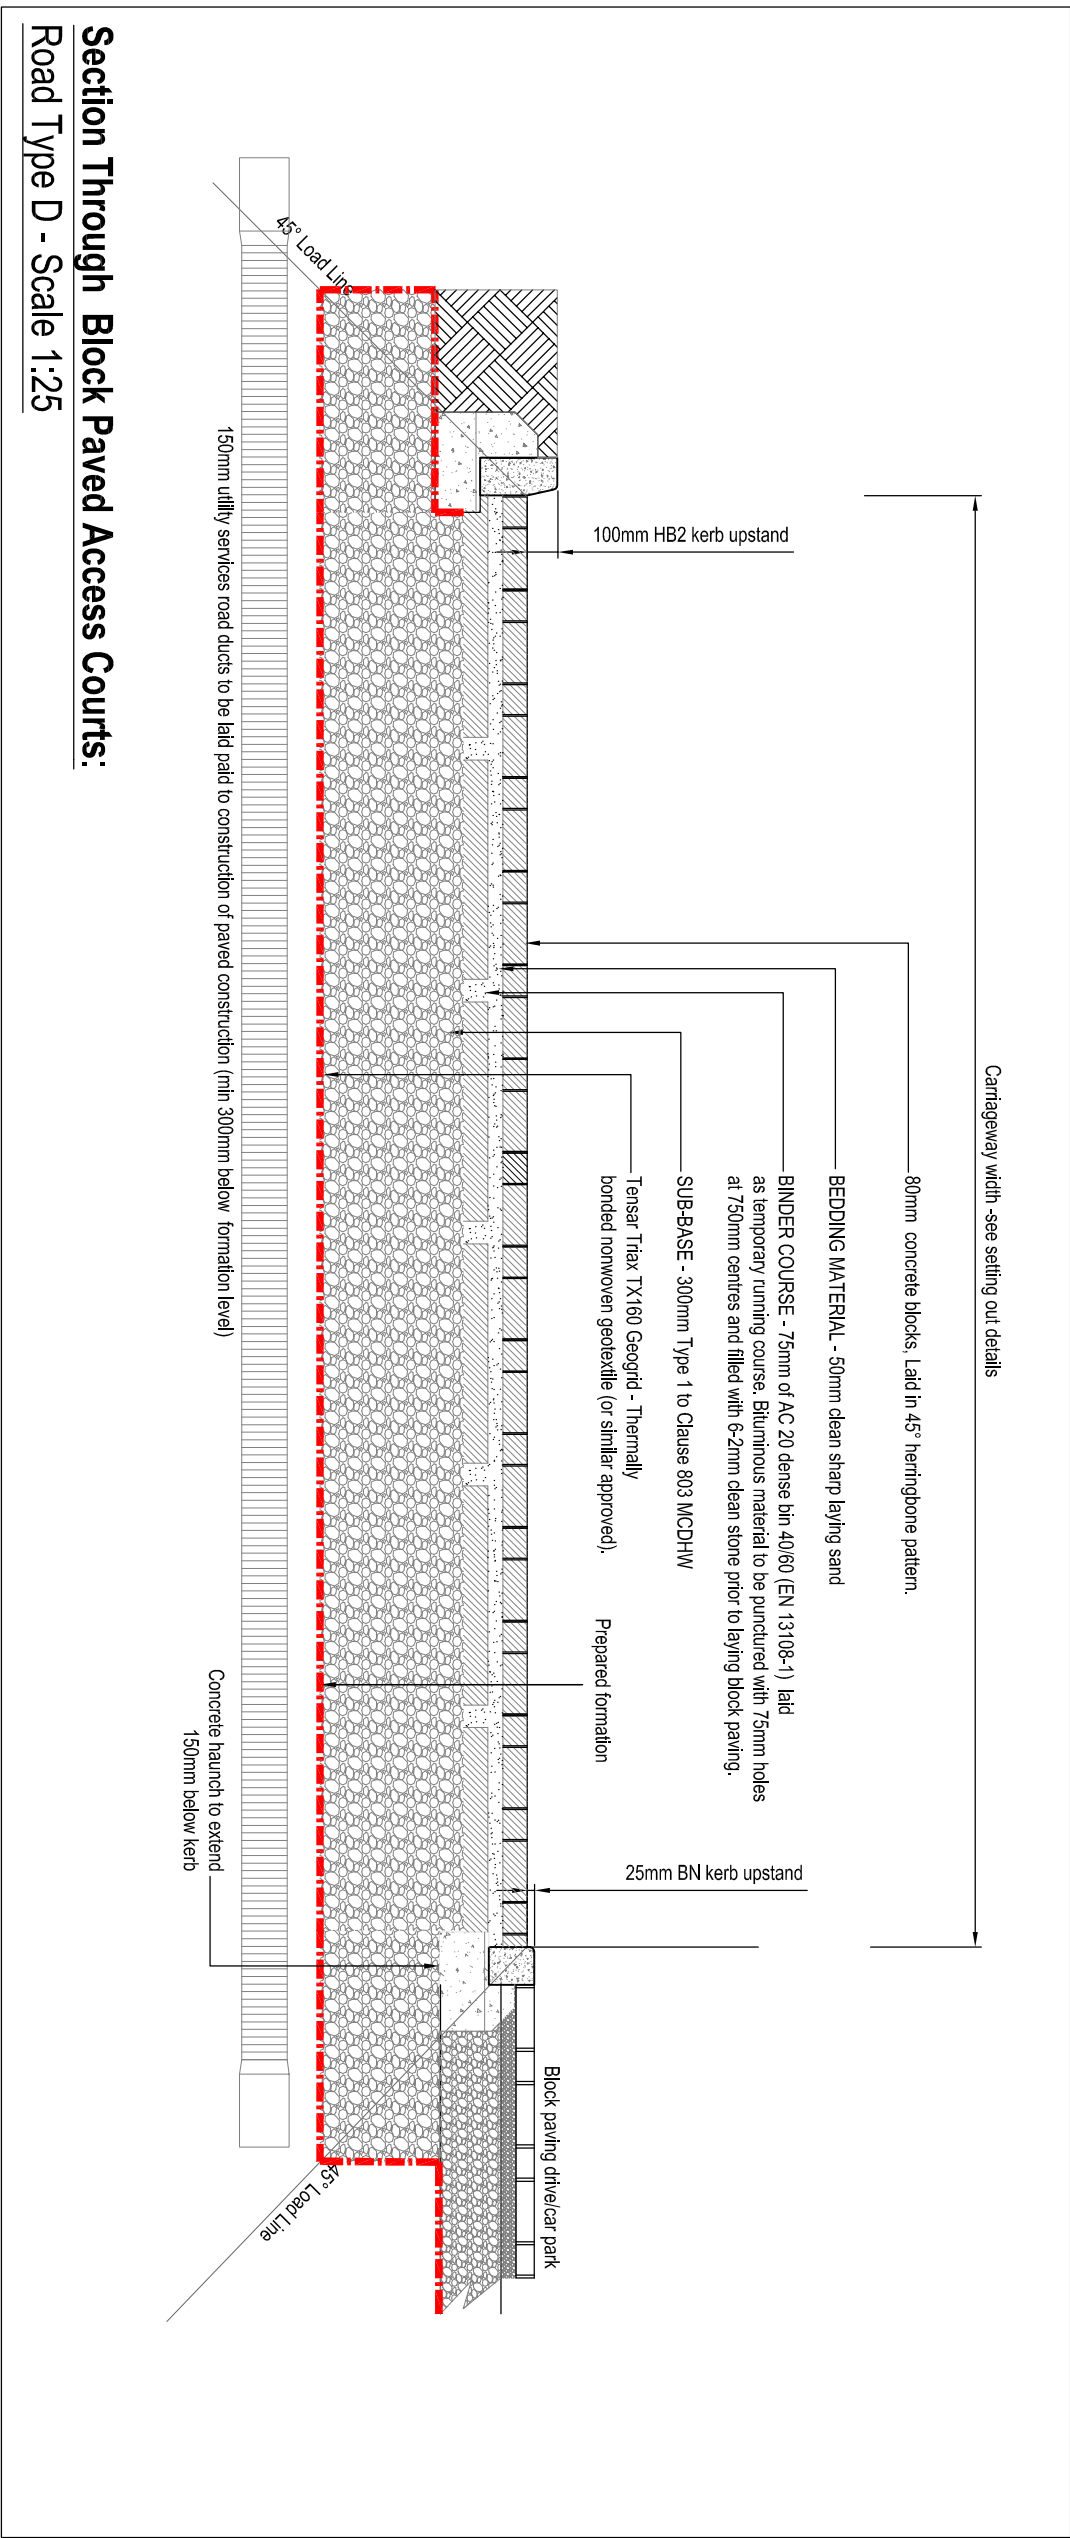
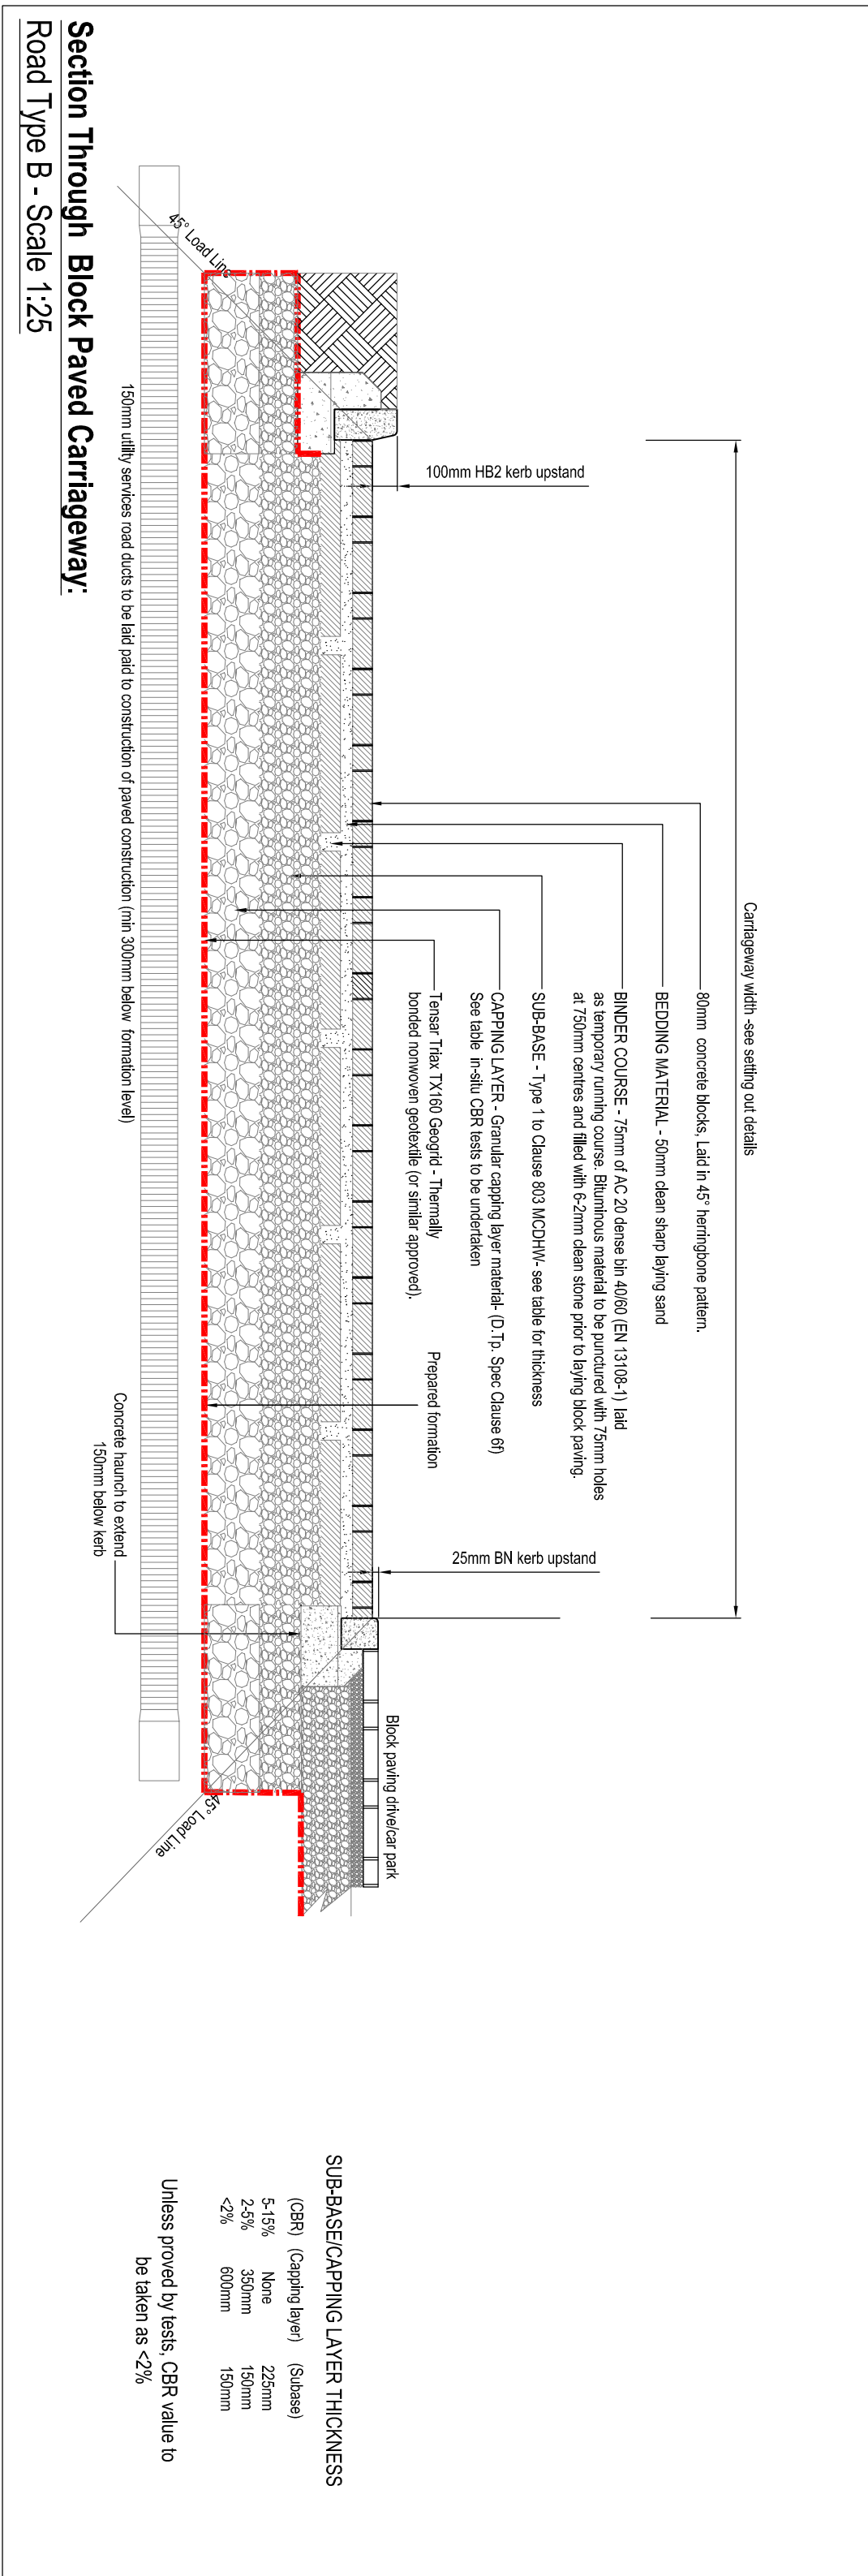


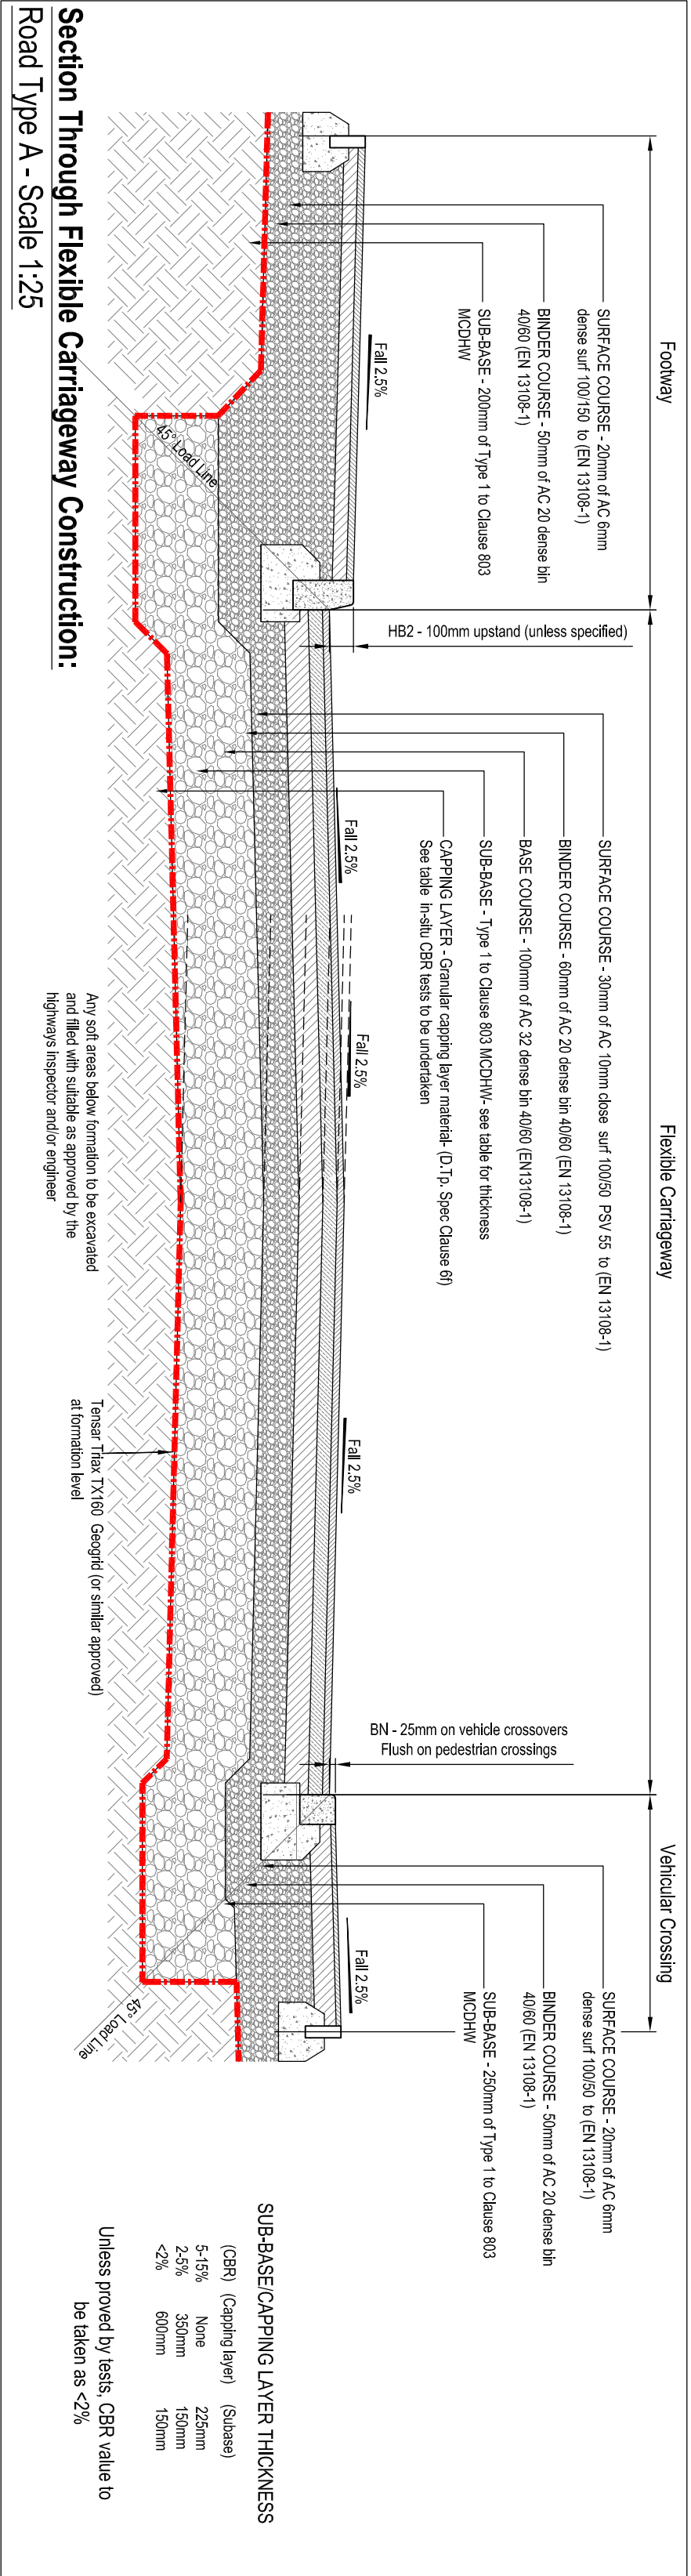

Drawing Title			
Engineering Details			
Standard Construction Details			
Rev.	By	Check	Date
1	KN	KN	12.22
2	KN	KN	12.22
