

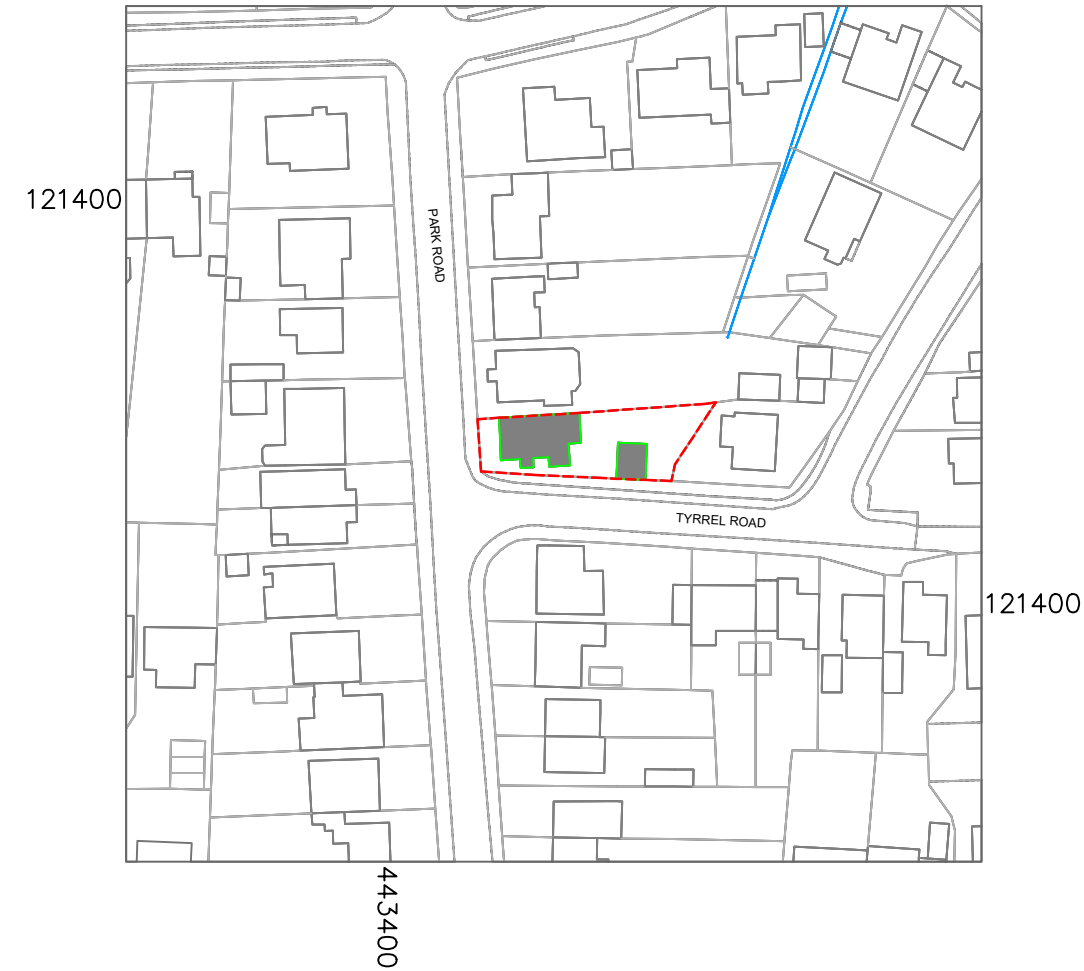


Notes
Report any discrepancies to the author.
This drawing is copyrighted to Temple Ford Design LTD.

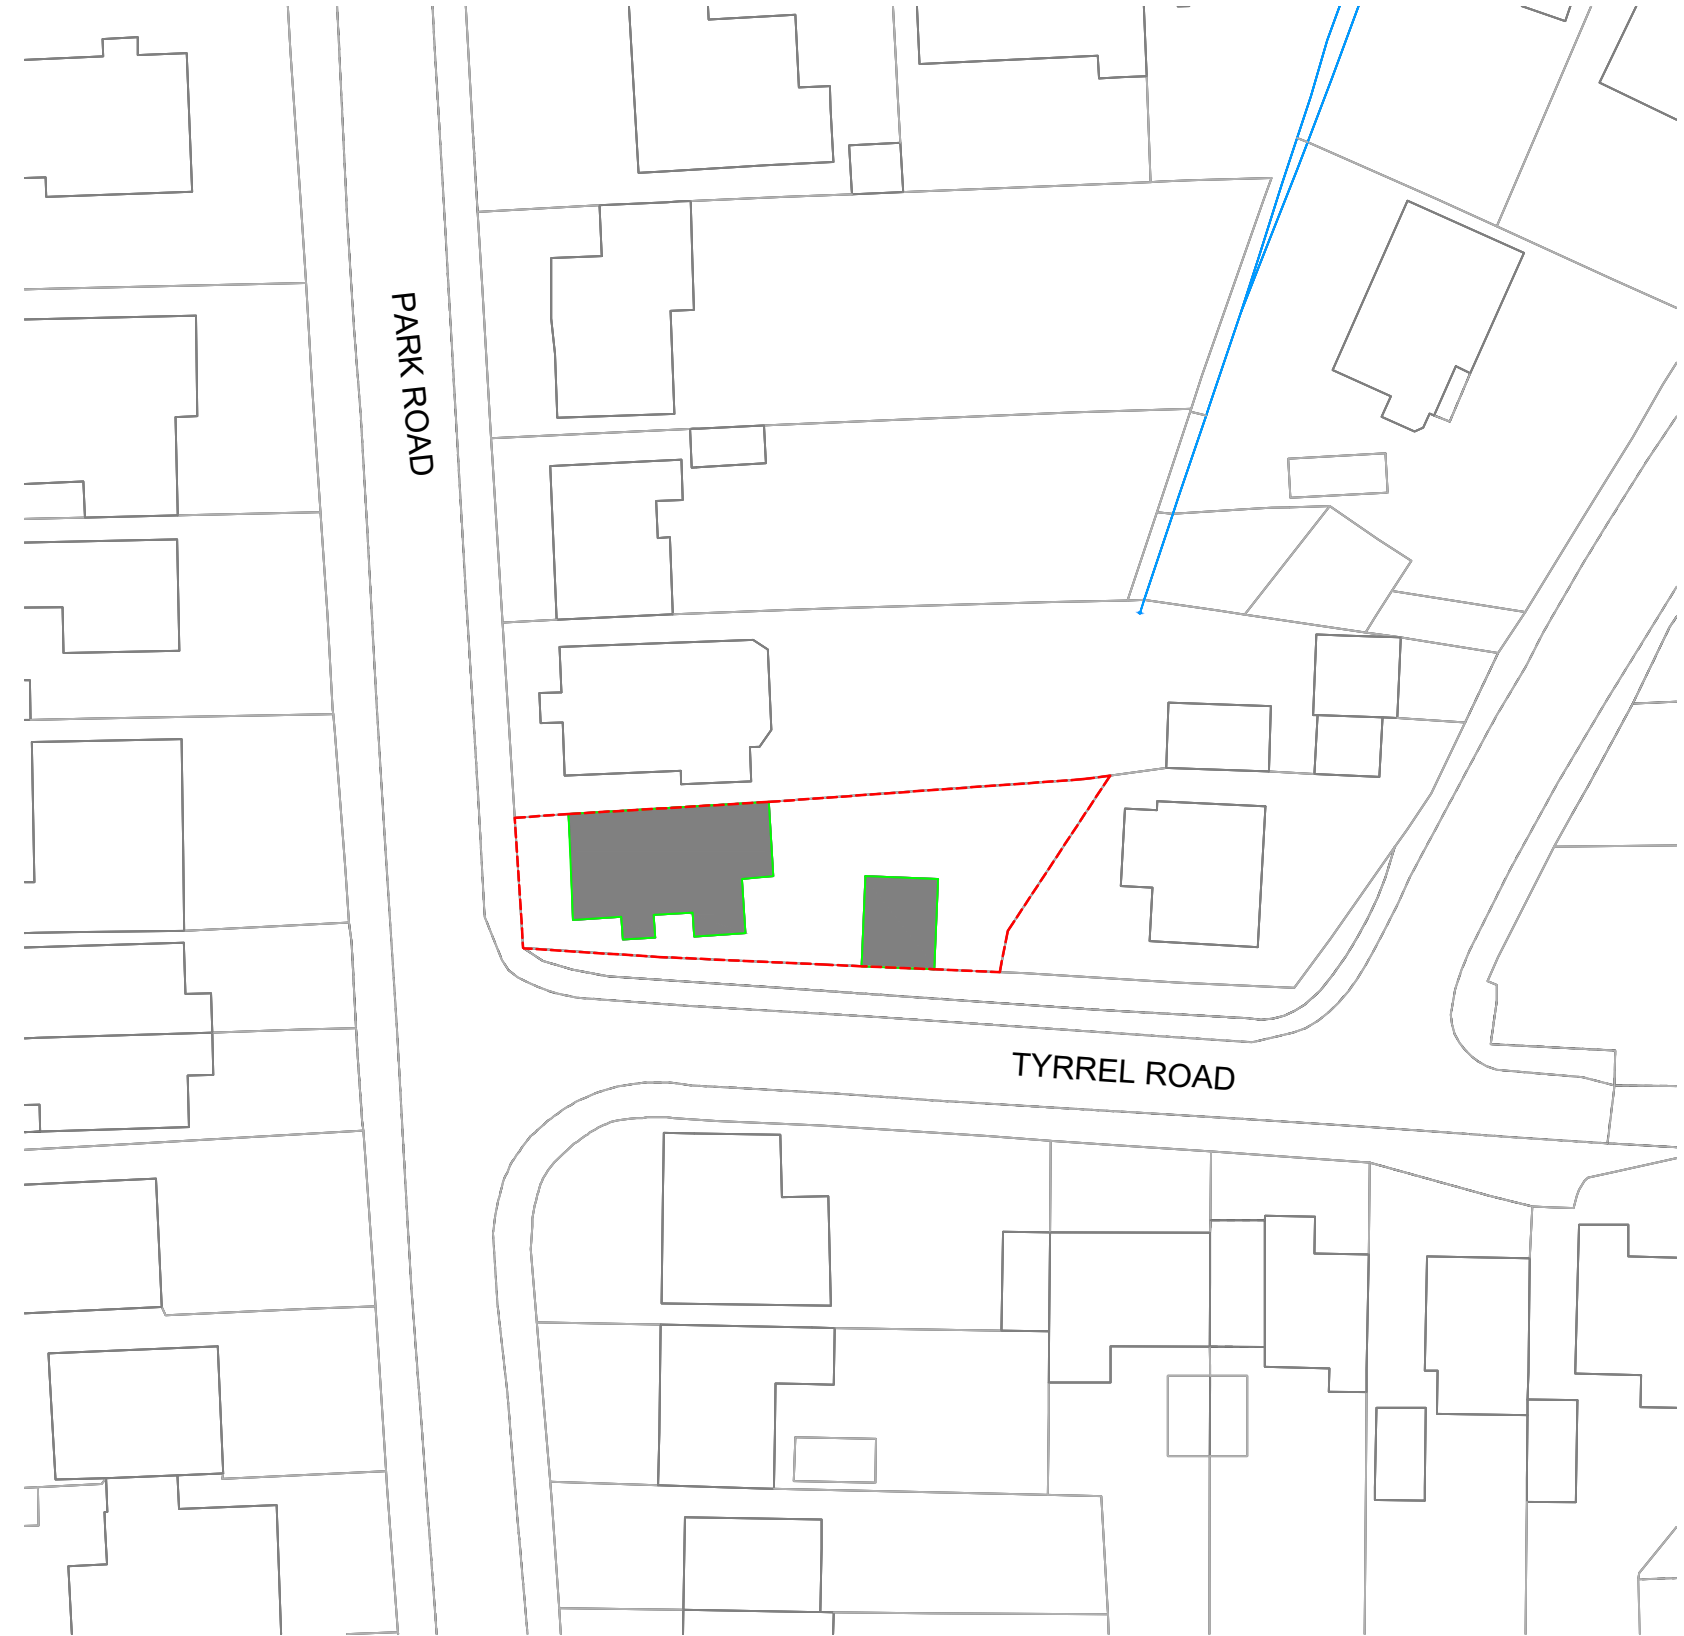


SITE LOCATION PLAN @ 1/1250

Streetwise licence No. 100047474
© Crown Copyright and database rights 2020 OS

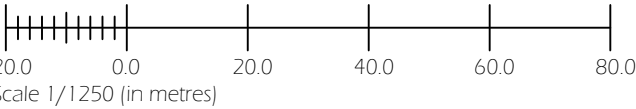

SITE BLOCK PLAN @ 1/500

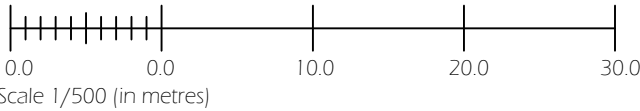

Revision Notes:		
Rev:	Date:	Description:
~	~	~

Date: January 2023		
Scale @ A3: 1:1250 / 1:500		
Drawing Status: Design	Drawn: CW	Checked: MP

Project: 95 Park Road, Chandlers Ford SO53 1GL
Drawing Title: Location and Block Plan As Existing

Client: Mr & Mrs Phillips		
Project: 2138	Dwg No: 900	Rev: ~

Temple Ford Design Ltd
architects



T 023 8027 6393
E templeforddesign@gmail.com W templeforddesign.co.uk