




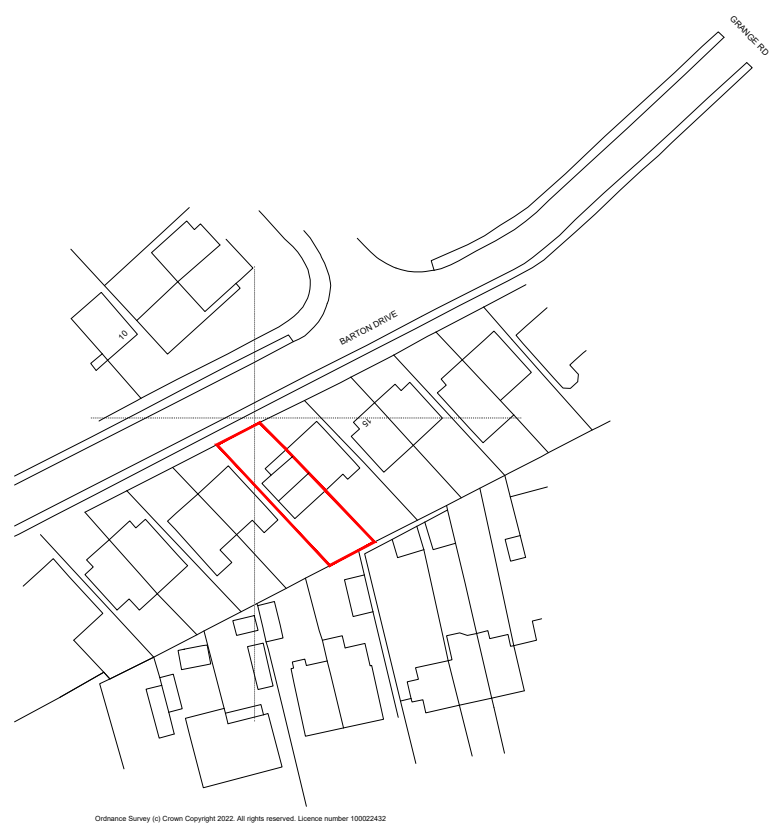


Existing Location Plan 1:1250

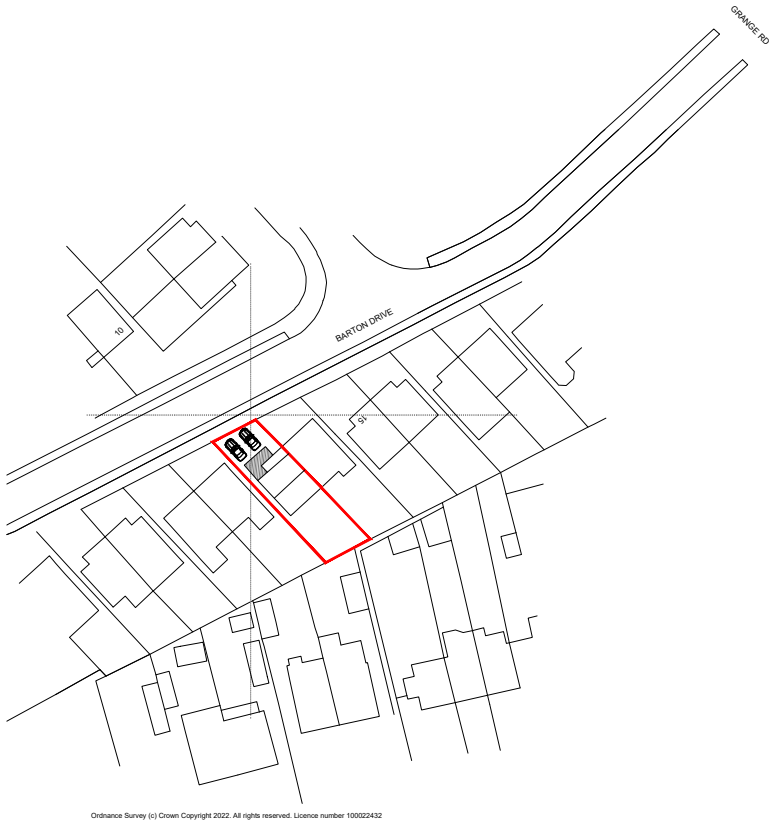

Proposed Location Plan 1:1250

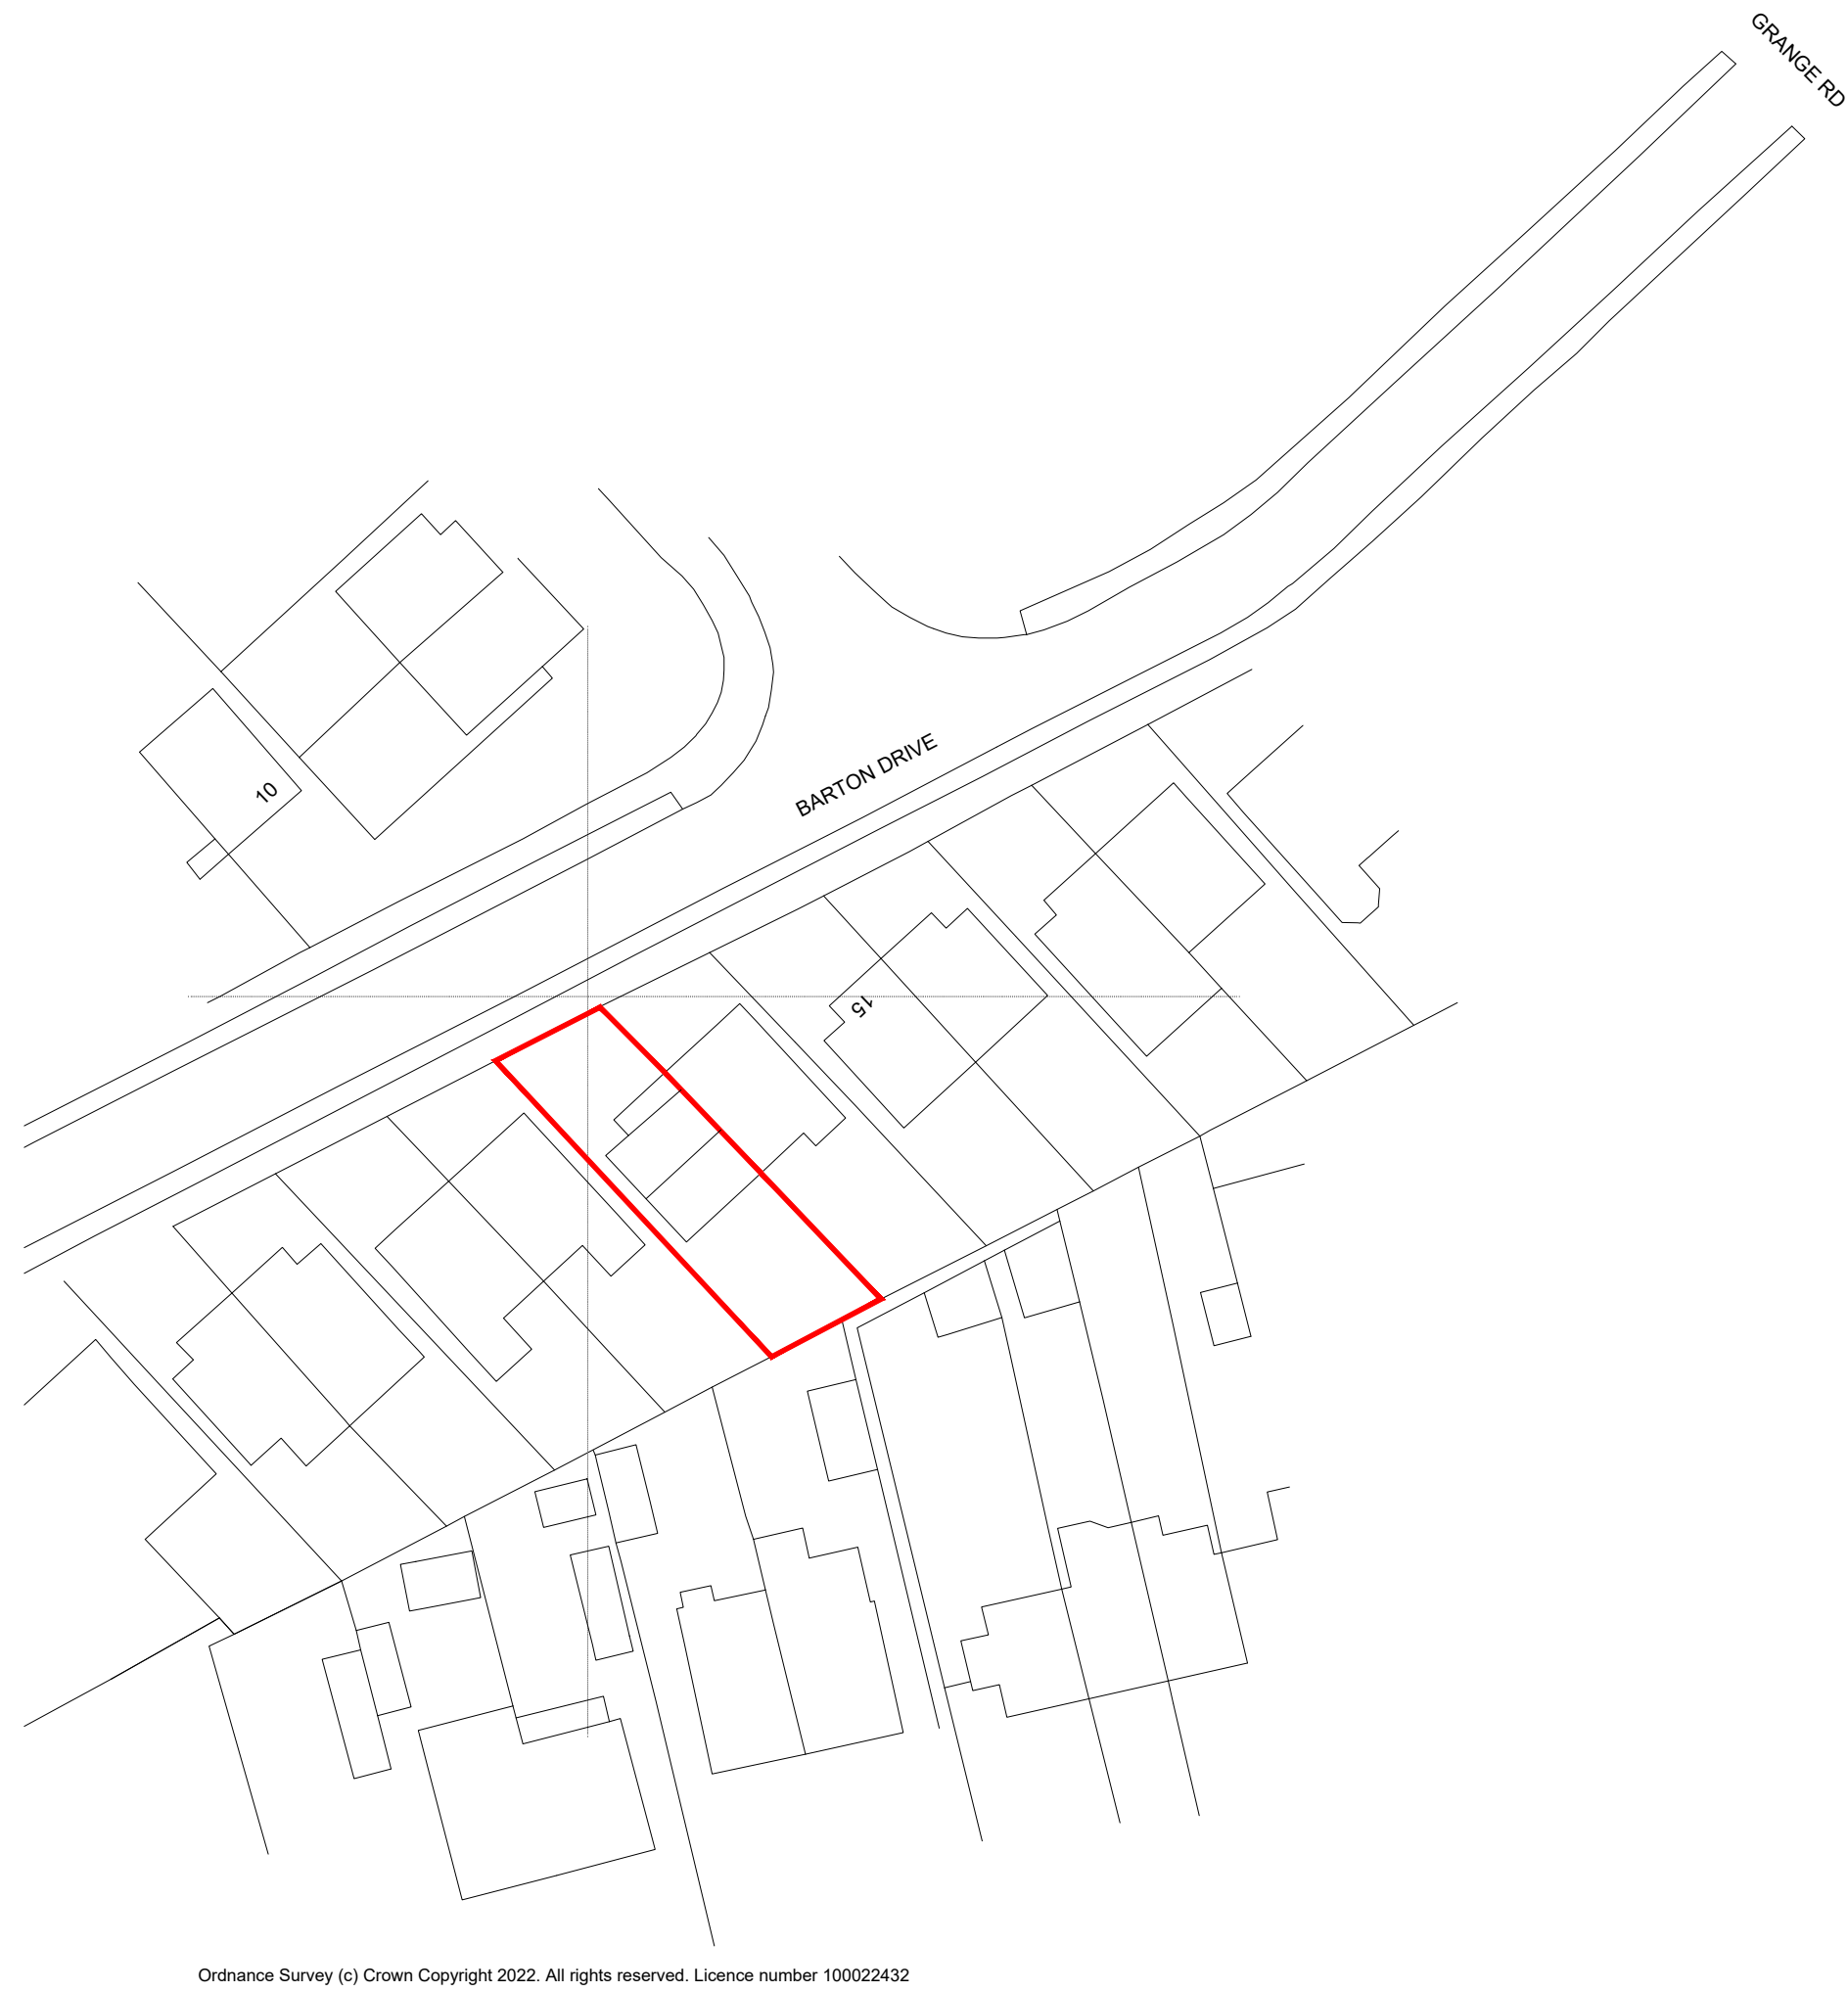


Existing Block Plan 1:500

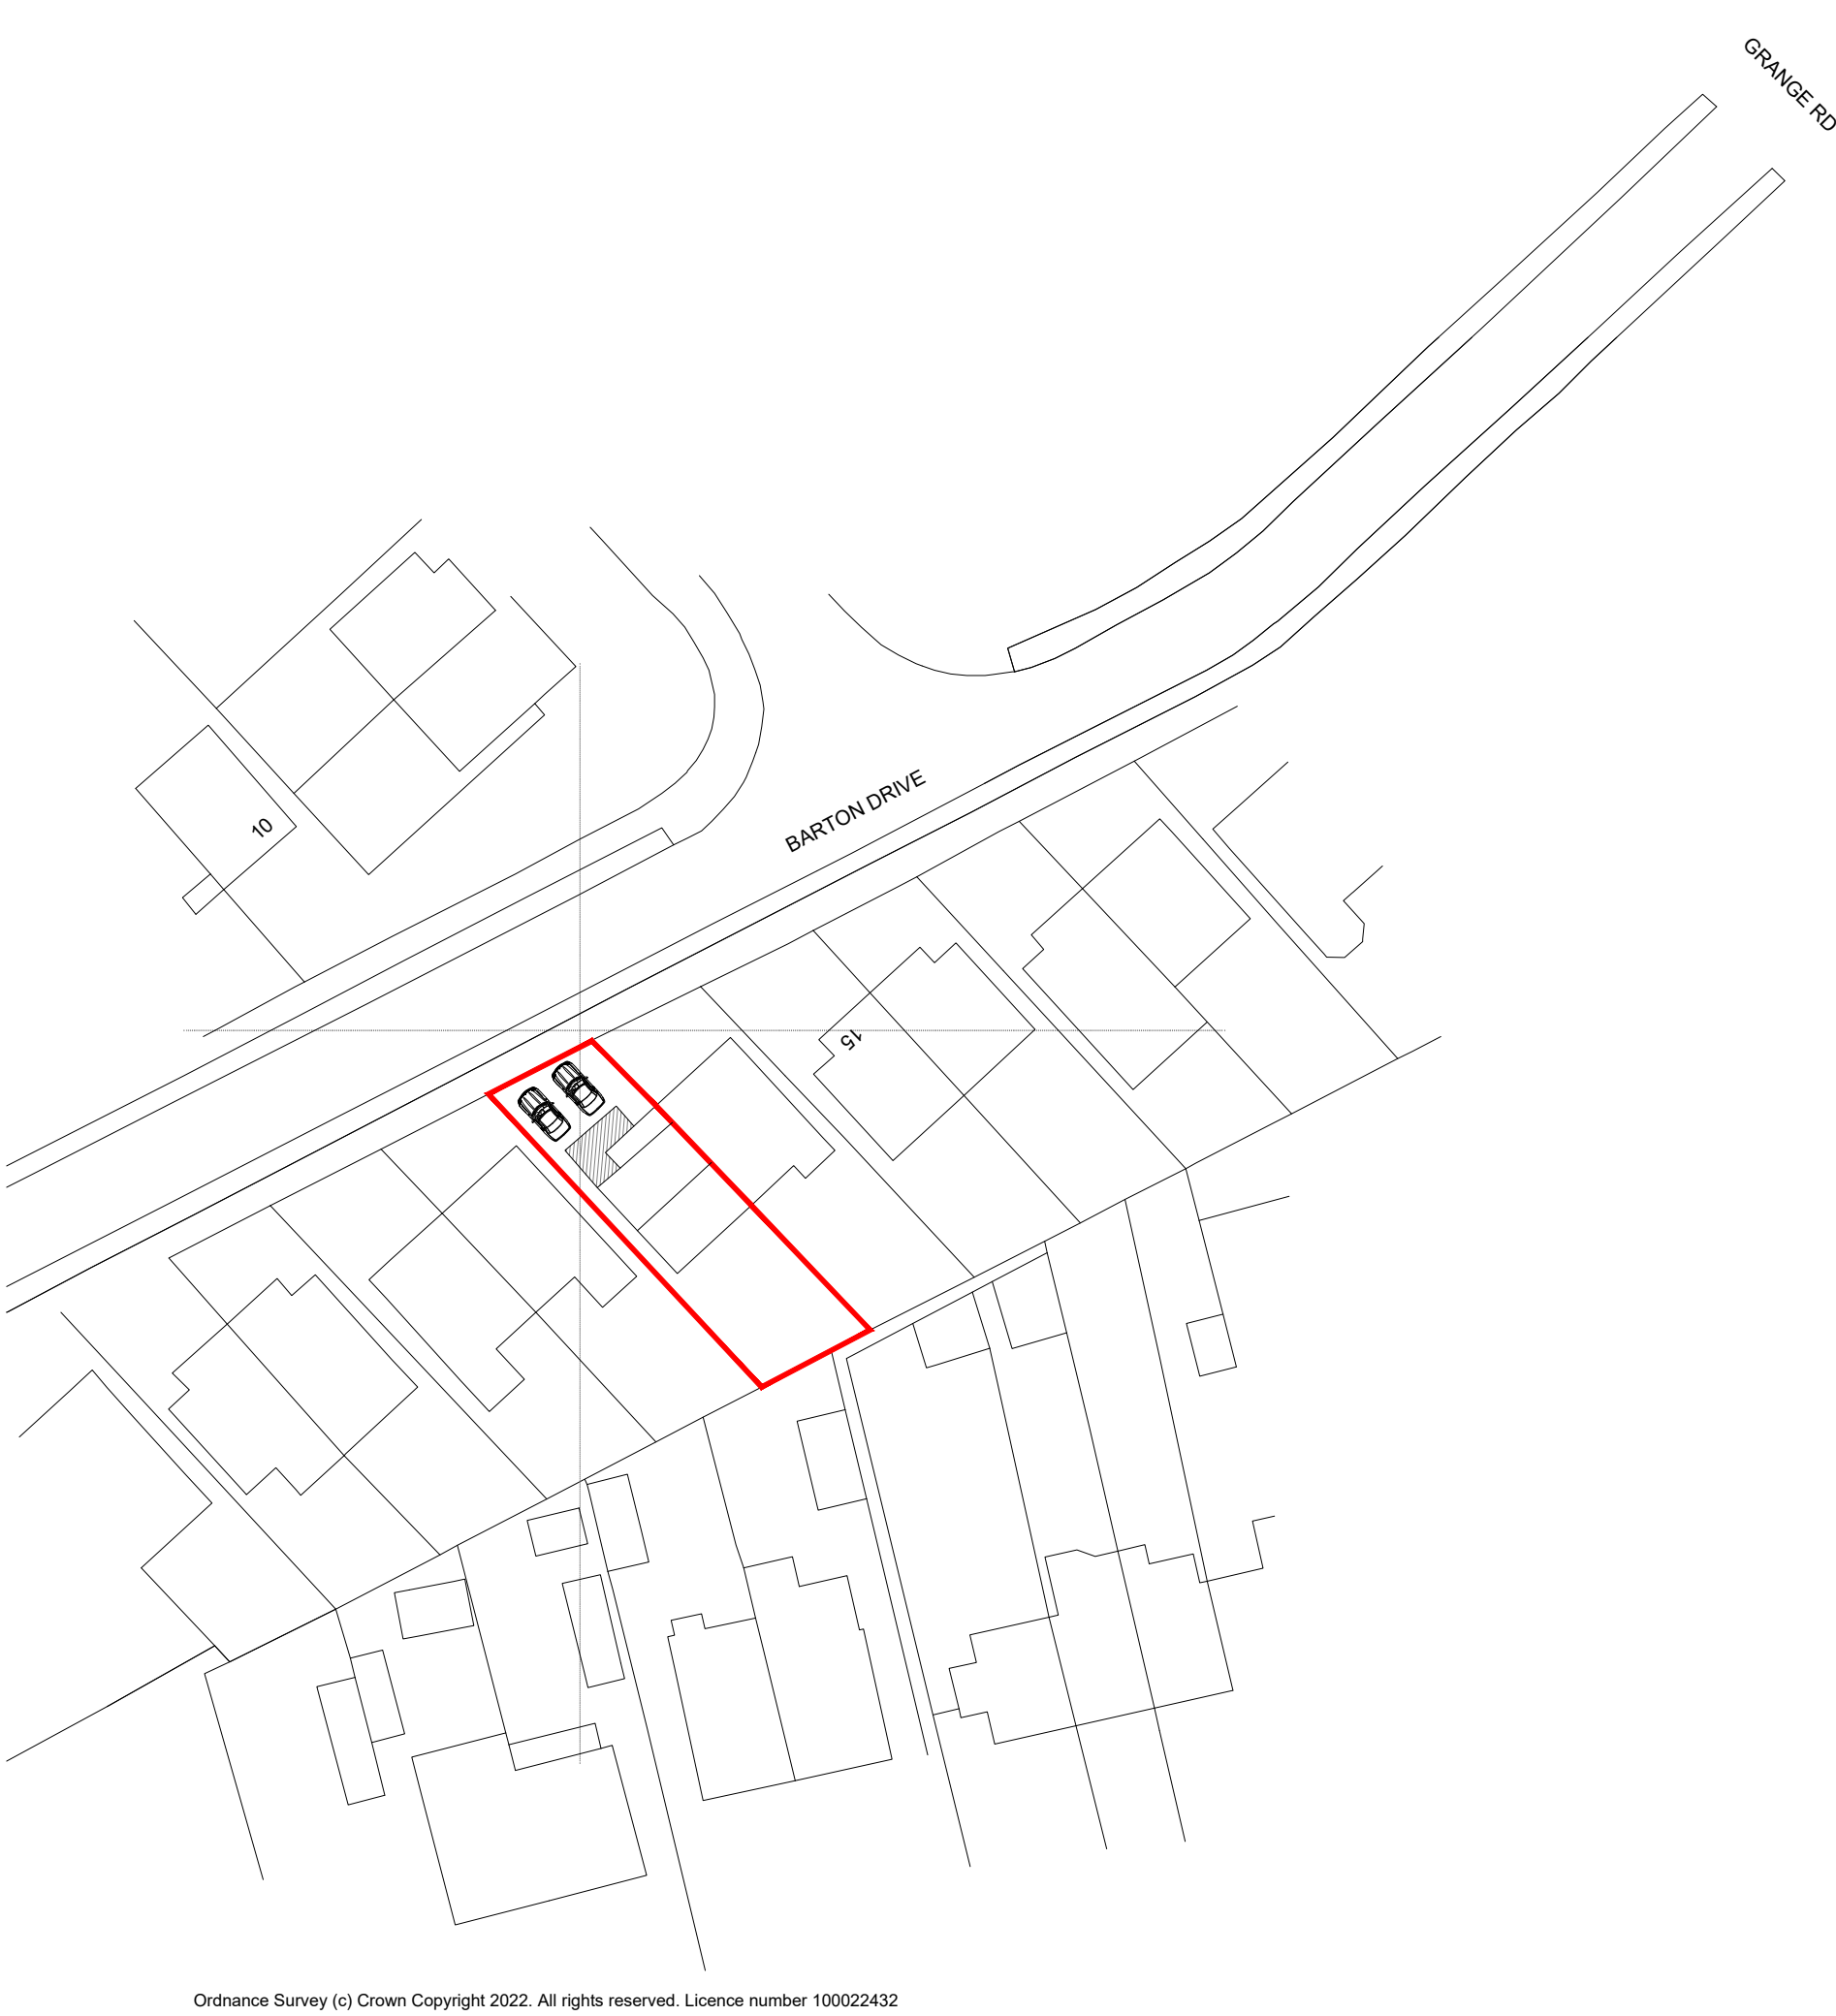

Proposed Block Plan 1:500

THIS DRAWING MAY ONLY BE SCALED FOR THE PURPOSE OF PLANNING PERMISSION

THIS IS A PLANNING DRAWING AND IS NOT SUITABLE FOR CONSTRUCTION PURPOSES

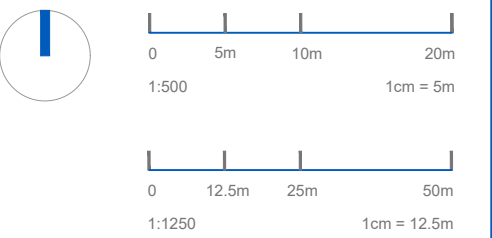

REVISION	DESCRIPTION	DATE
A	Additional Road name added	JAN 23

19 Barton Drive
Hedge End
SO30 2FD

PROJECT

CLIENT Mr & Mrs Dunn

DRAWING EXISTING
LOCATION & BLOCK PLANS

NO 1687/E/01 A

DATE SEPT 2022

SCALE 1:500, 1:1250 @ A1

DRAWN BY: AW CHECKED BY: LW

bbd
ARCHITECTS
bizzy blue design ltd
riba chartered architects

horsefair arch
the horsefair
romsey
SO51 8EZ

t: 01794 524200
e: enquiries@bizzybluedesign.com