



Monitoring Report

FSI Ref: 21250
Issue Date: November 2022

Risk Address: 61 Chalk Hill
West End
Southampton
SO18 3BY

Engineer: Nathan Lawrence

Company: Claims Consortium Group
Claim Ref: 0654214204

Managing Director: Martin Rush MSc FGS
Finance Director: Louise Ayres BSc (Hons)

Geotechnical Compliance & Logistics Supervisor: Perry Martin MCiHT

Laboratory Supervisor: Jade McLellan


Assistant Geologists: George Baron BSc (Hons) FGS
Scott Parker BSc (Hons) FGS

SITE PLAN

Property Address: 61 Chalk Hill, West End, Southampton SO18 3BY

Client Claim Ref: 0654214204

Survey date: 10/09/2020

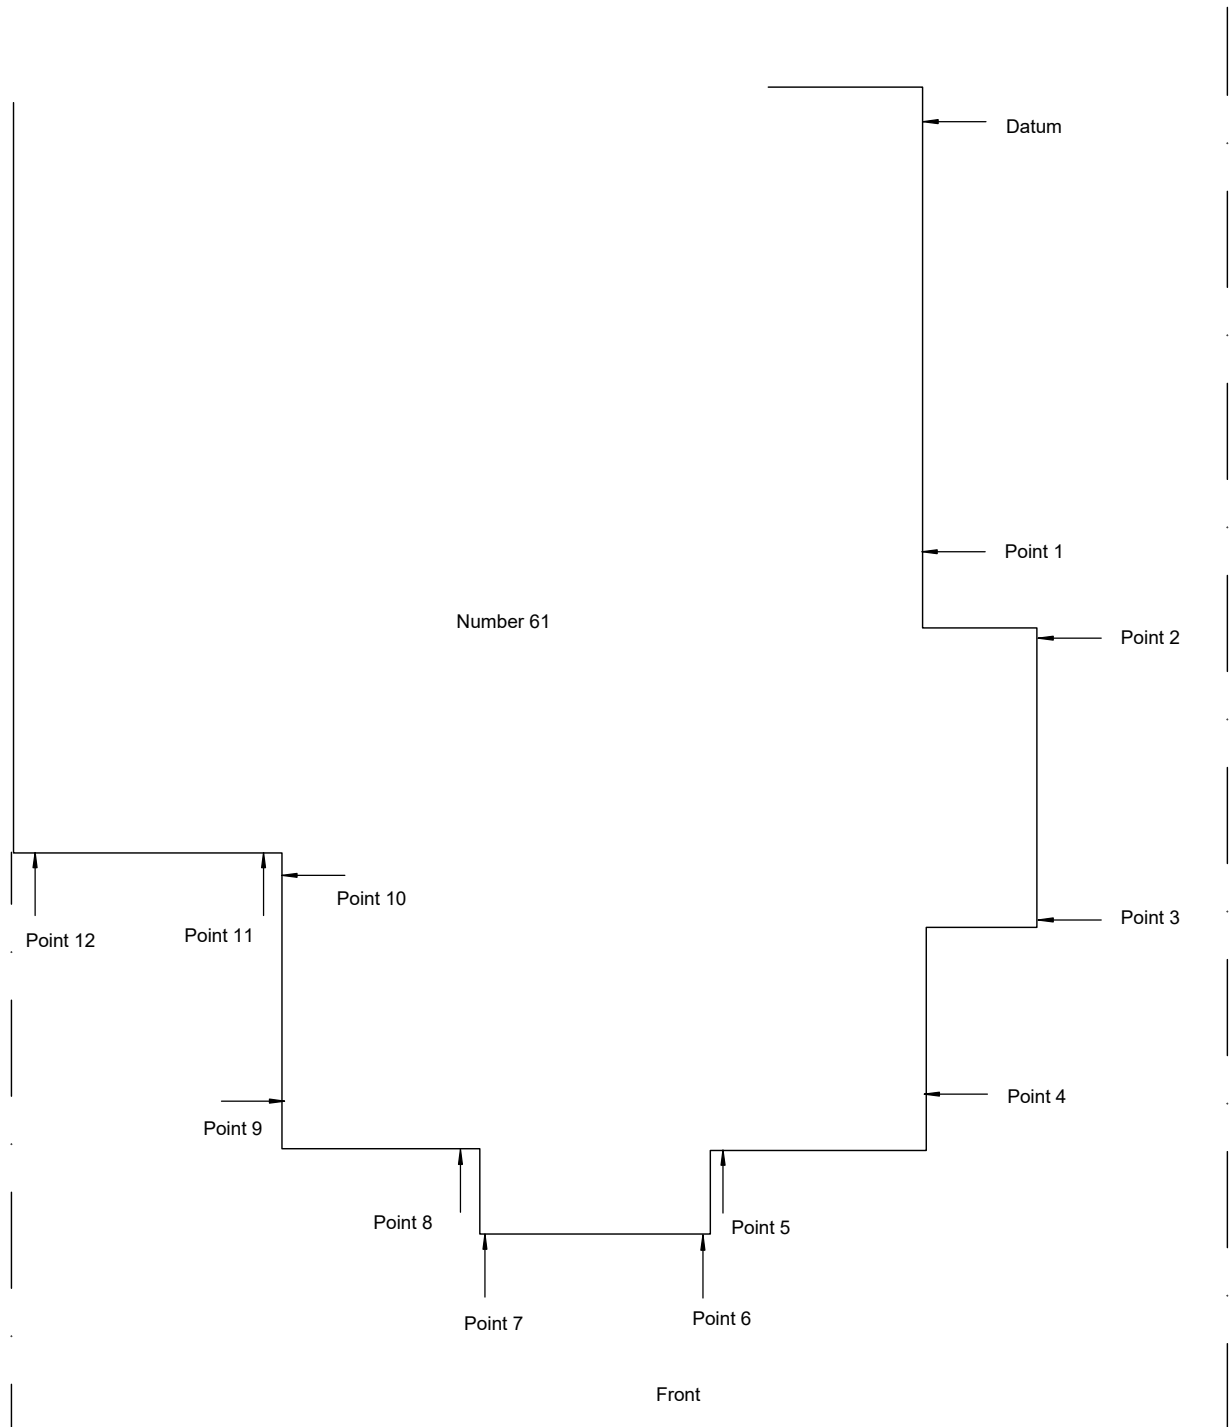Operative: SE1

Scale:




NTS

Drawn by:

PM

Key:


Manholes

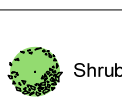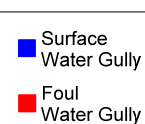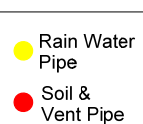

Shrub

Tree (Conifer)

Tree (Deciduous)



Web: www.fastrackgroup.co.uk

FSI Ref: 21250

Property Address:	61 Chalk Hill, West End, Southampton SO18 3BY		
Client Claim Ref:	654214204	Install date:	10-Sep-20

N.b. Closing error must be within 0.50



Web: www.fastrackgroup.co.uk

FSI Ref: 21250

Property Address:	61 Chalk Hill, West End, Southampton SO18 3BY		
Client Claim Ref:	654214204	Install date:	10-Sep-20

N.b. Closing error must be within 0.50



Tyndales Farm, Southend Road, Woodham Mortimer, Maldon, Essex, CM9 6TQ

Tel: 0844 3358907

Fax: 0844 3358906

Email: enquiries@fastrackgroup.co.uk

Web: www.fastrackgroup.co.uk

Appendix No:

5 (2/2)

FSI Ref:

21250

LEVEL MONITORING

Property Address: 61 Chalk Hill, West End, Southampton SO18 3BY

Client Claim Ref: 654214204

Install date:

10-Sep-20

