


Side Elevation: 1 Mitchell Drive, Fair Oak, Eastleigh, SO50 7FT.

Metric Scale 1:100

Current development requiring approval, includes dimensions of security fencing.

Scale bar.

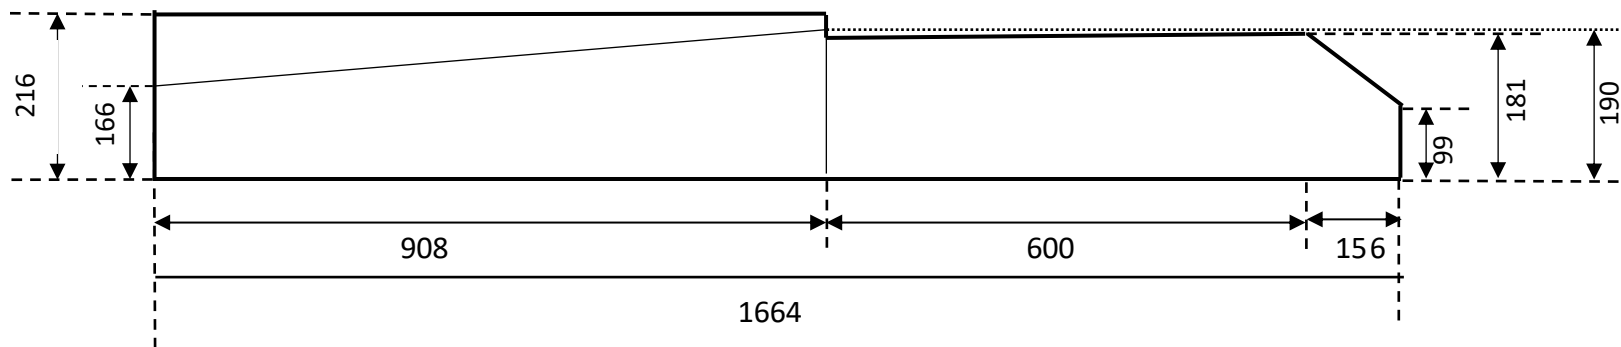

Scale 1:100 cm

