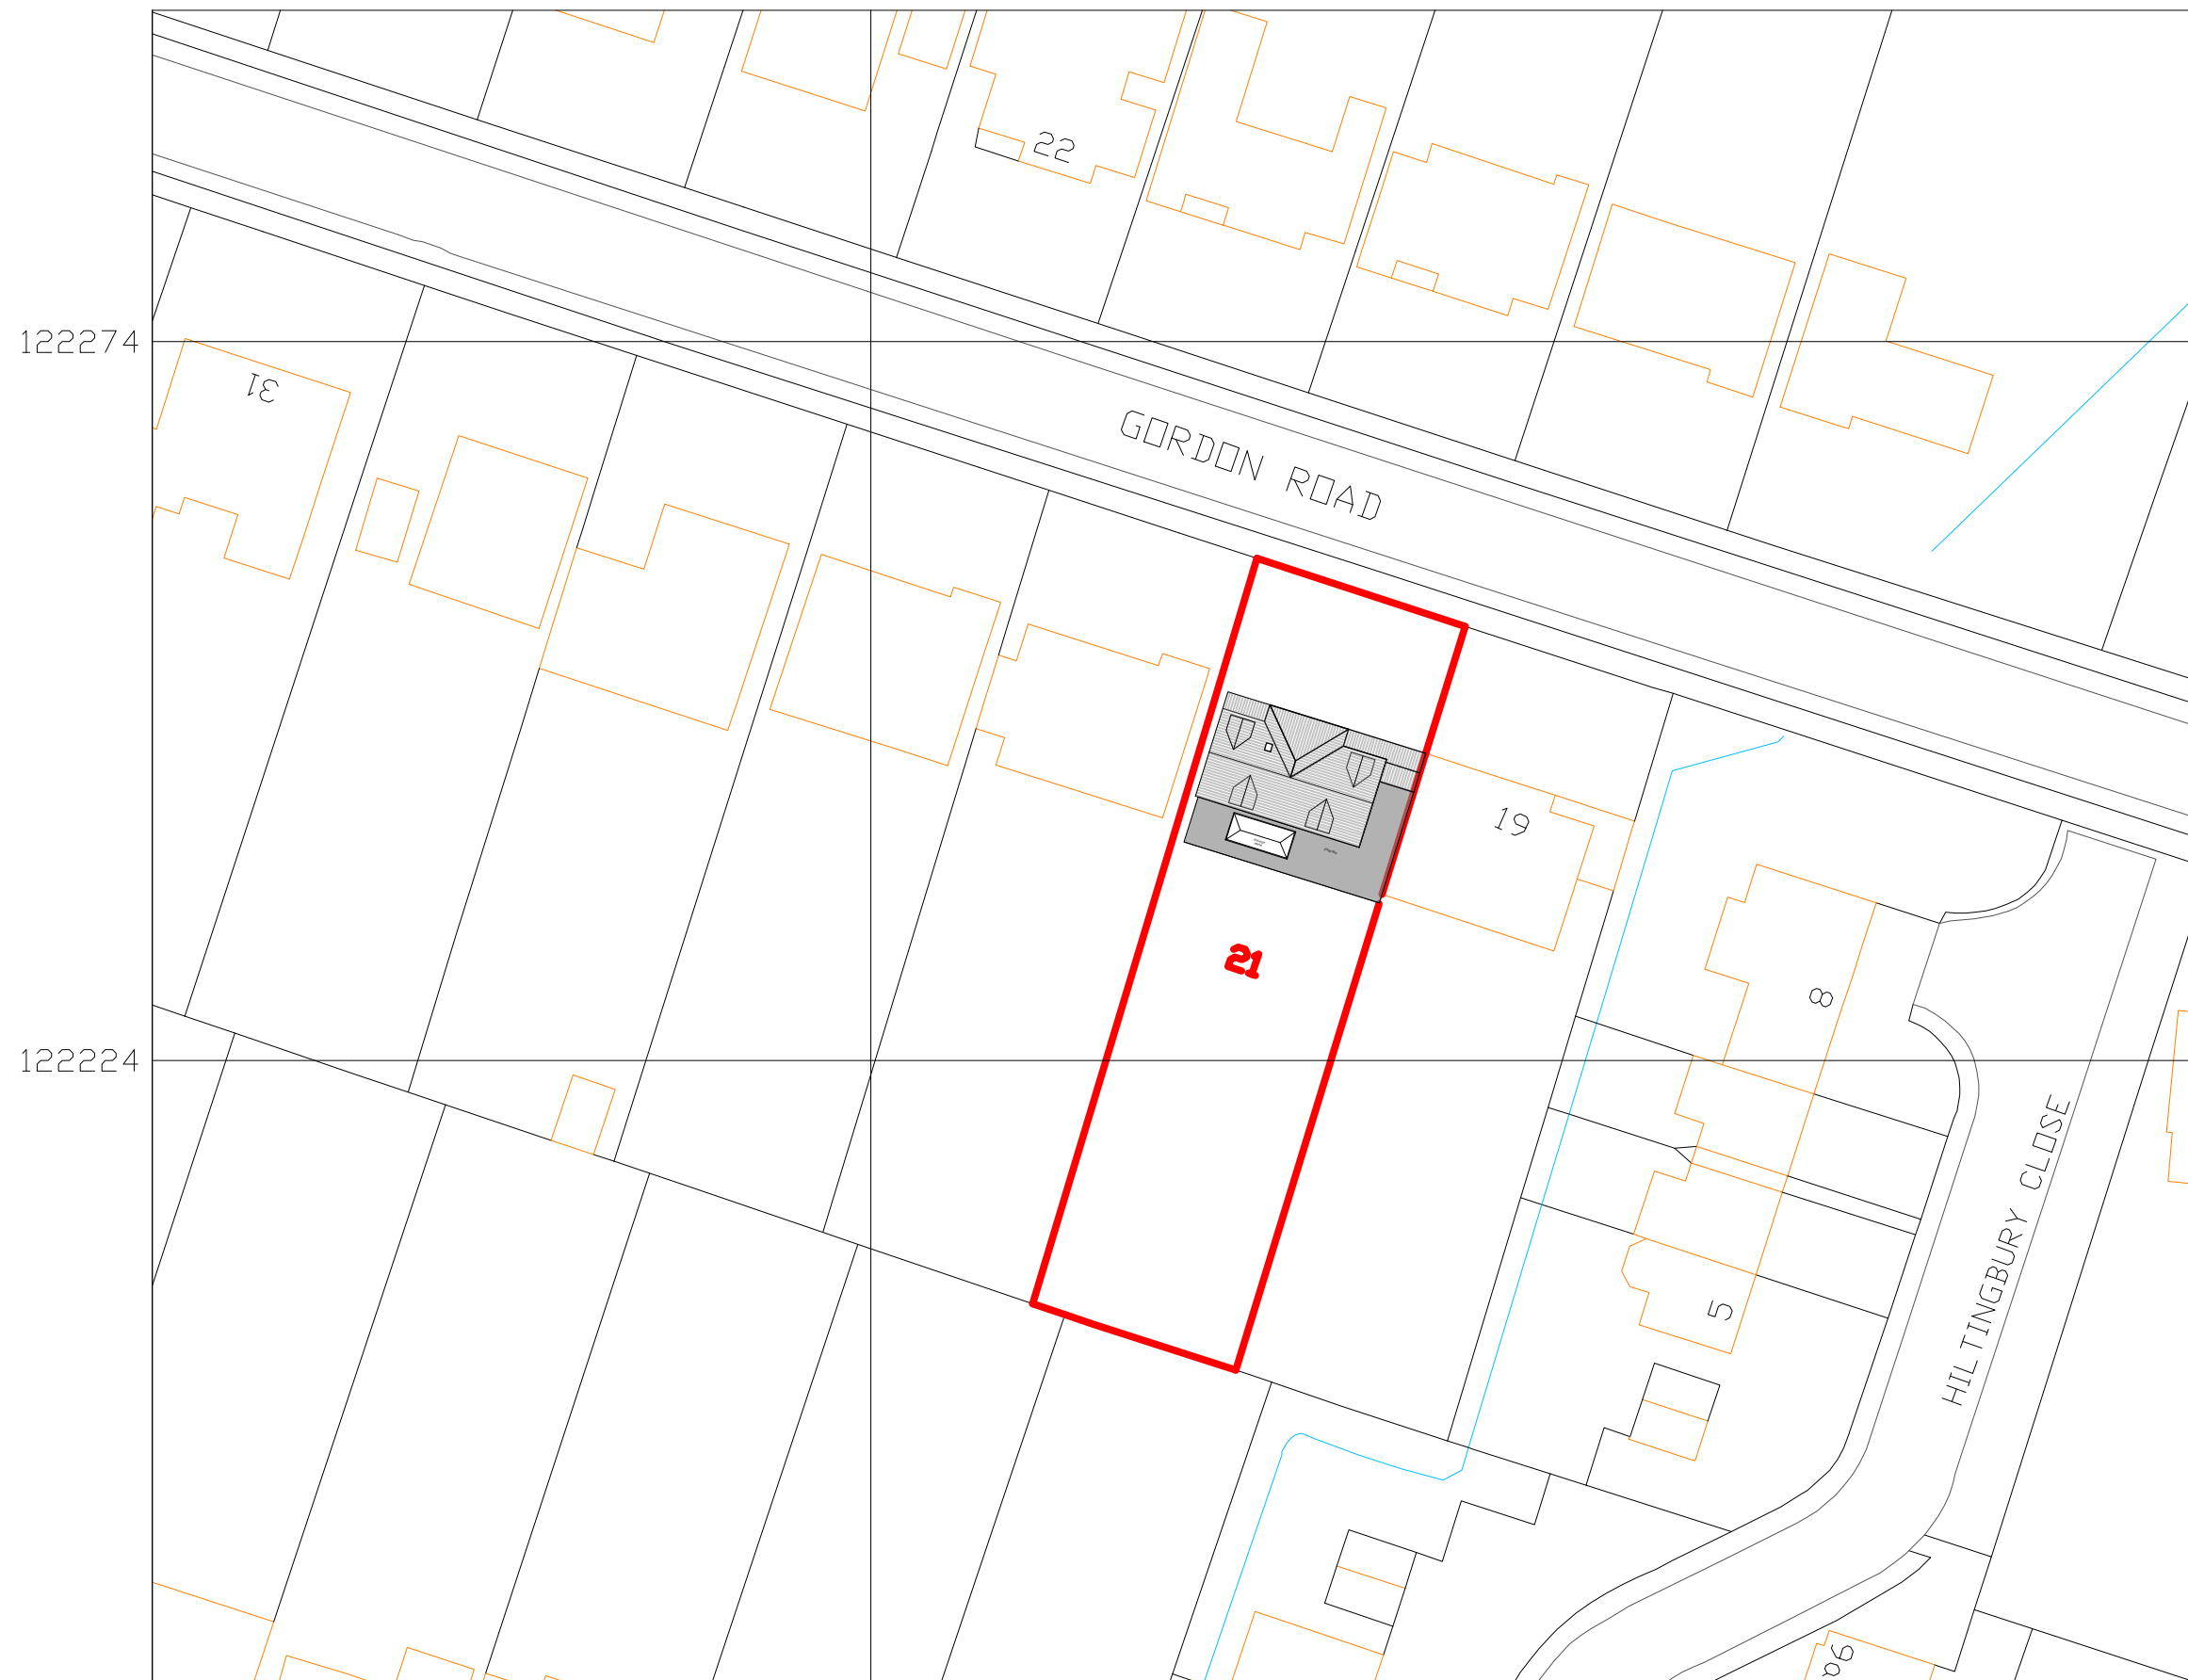


19 St James Park road, Shirley,  
Southampton, SO16 6HL  
TEL: 077 4569 6432  
E-MAIL: [info@naplanning.co.uk](mailto:info@naplanning.co.uk)  
WEB: [www.naplanning.co.uk](http://www.naplanning.co.uk)

Project:  
21 Gordon Road,  
Southampton

Drawing:  
Single Storey Rear Extension  
& Loft Conversion

Title:  
Proposed Site Plan

Drawing Status:

| Drawn   | Scale     | Date       |
|---------|-----------|------------|
| N.ALI   | 1:500@ A3 | 07.12.2022 |
| Project | Page      | Revision   |
| 290     | 02        | P4         |