




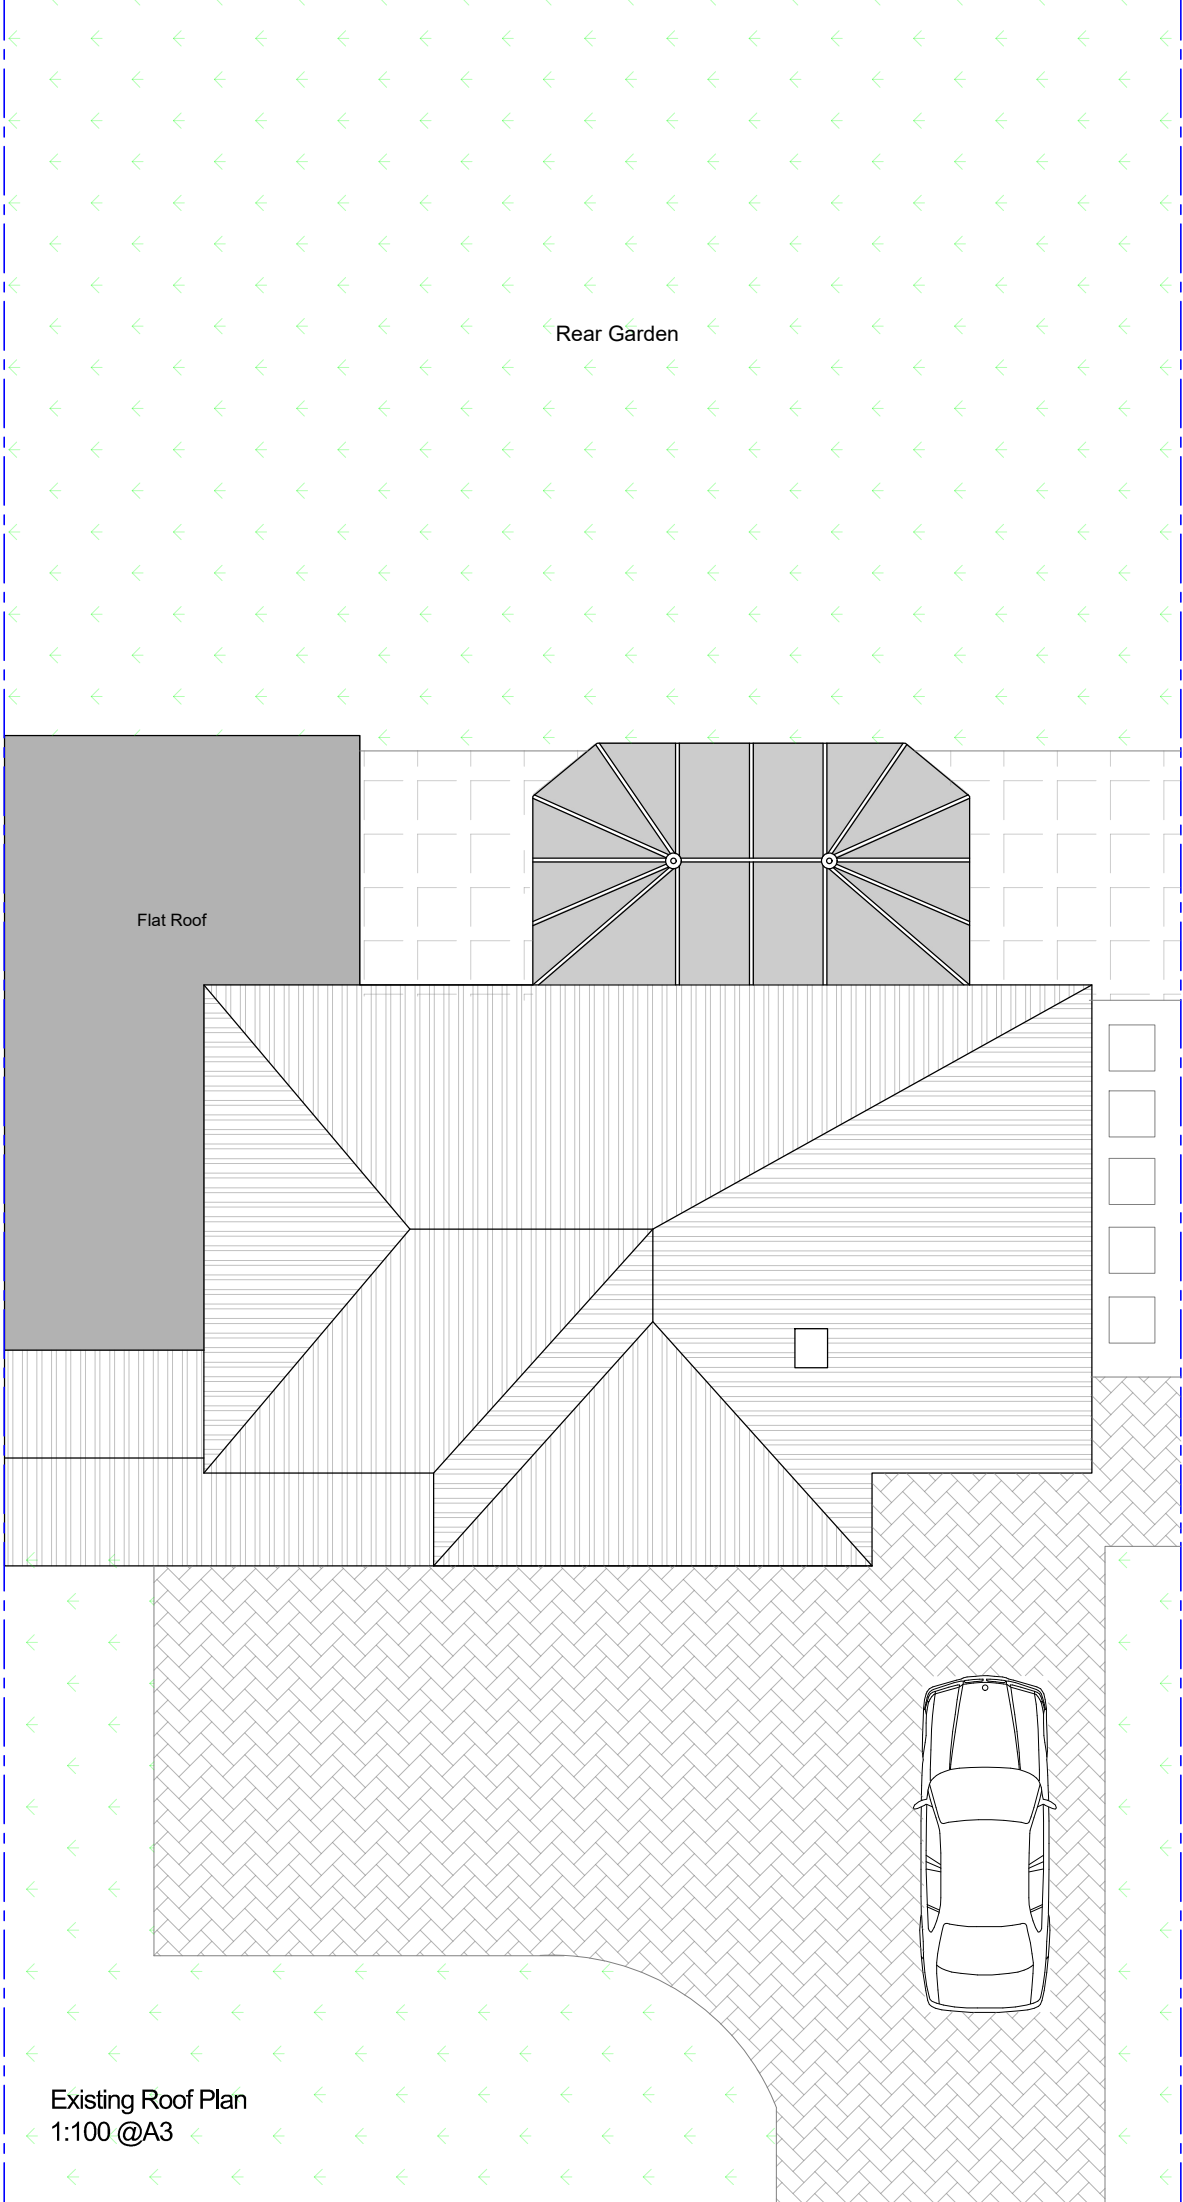


Existing Roof Plan  
1:100 @A3

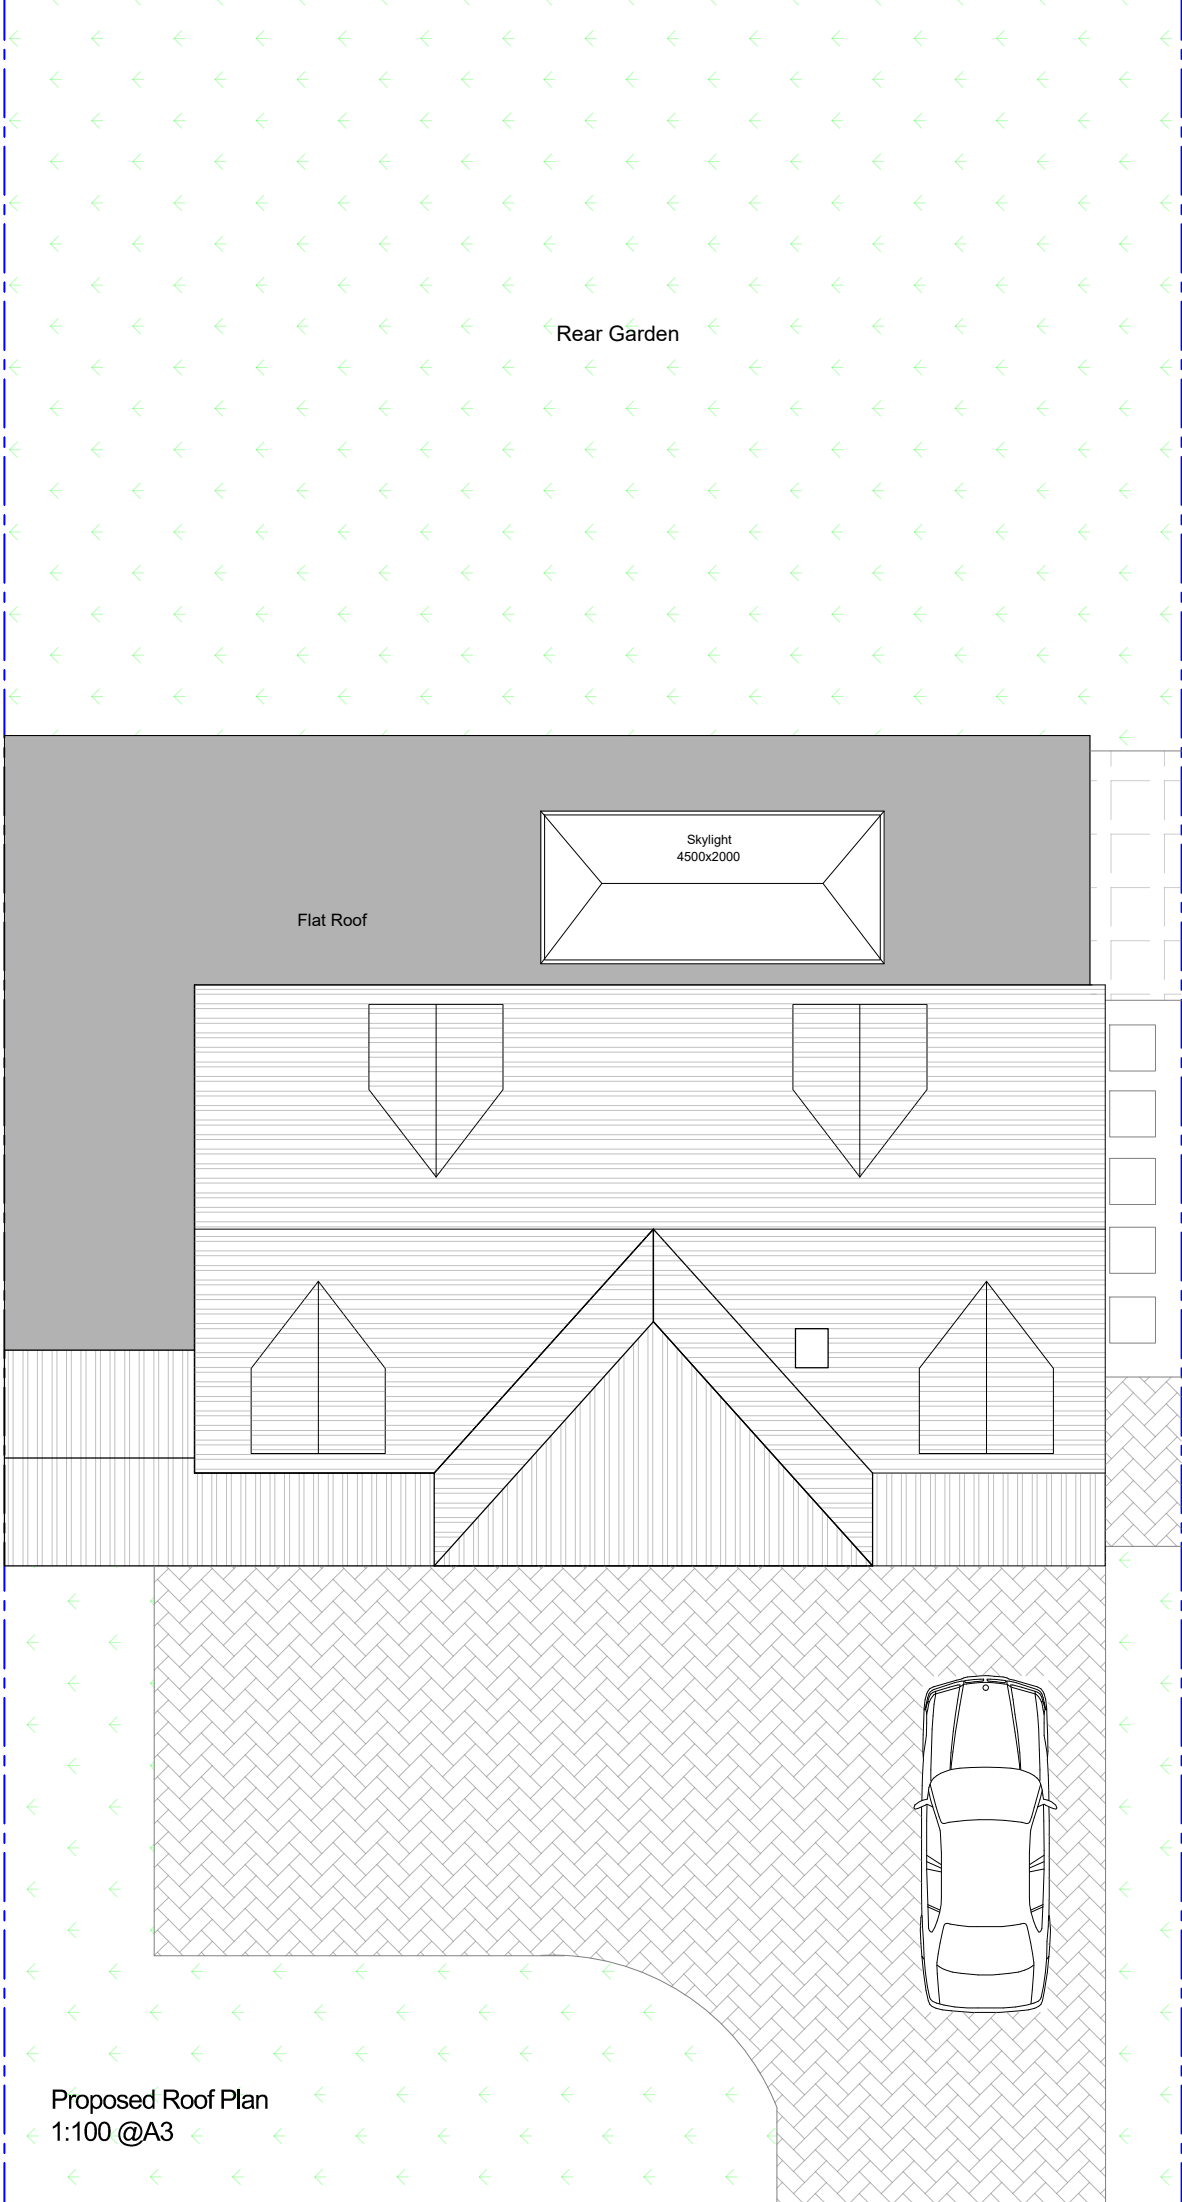

Proposed Roof Plan  
1:100 @A3

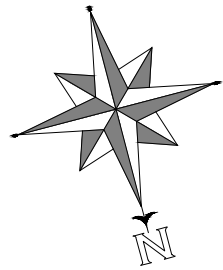

-  EXISTING WALLS
-  NEW CAVITY WALLS
-  NEW STUD WALLS

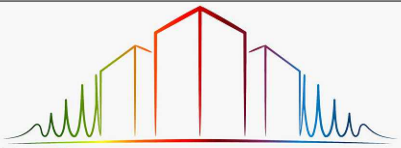

**NA PLANNING LTD**

19 St James Park road, Shirley,  
Southampton, SO16 6HL  
TEL: 077 4569 6432  
E-MAIL: [info@naplanning.co.uk](mailto:info@naplanning.co.uk)  
WEB: [www.naplanning.co.uk](http://www.naplanning.co.uk)

Project  
21 Gordon Road,  
Southampton

Drawing  
Single Storey Rear Extension & Loft  
Conversion

Title  
Existing & Proposed Roof Plan

Drawing Status:

|                     |                |                    |
|---------------------|----------------|--------------------|
| Scale<br>1:100 @ A3 | Drawn<br>N.ALI | Date<br>07.12.2022 |
| Project<br>290      | Page<br>06     | Revision<br>P4     |