


0 1 2 3 4
1:50 @ A3

GRAHAM
BARKER DESIGN

ARCHITECTURAL SERVICES
PROJECT MANAGEMENT

95 Upton Cres, Nursling, Southampton
SO16 8AA

02380 740392 07802 384517
grahambarker1@outlook.com

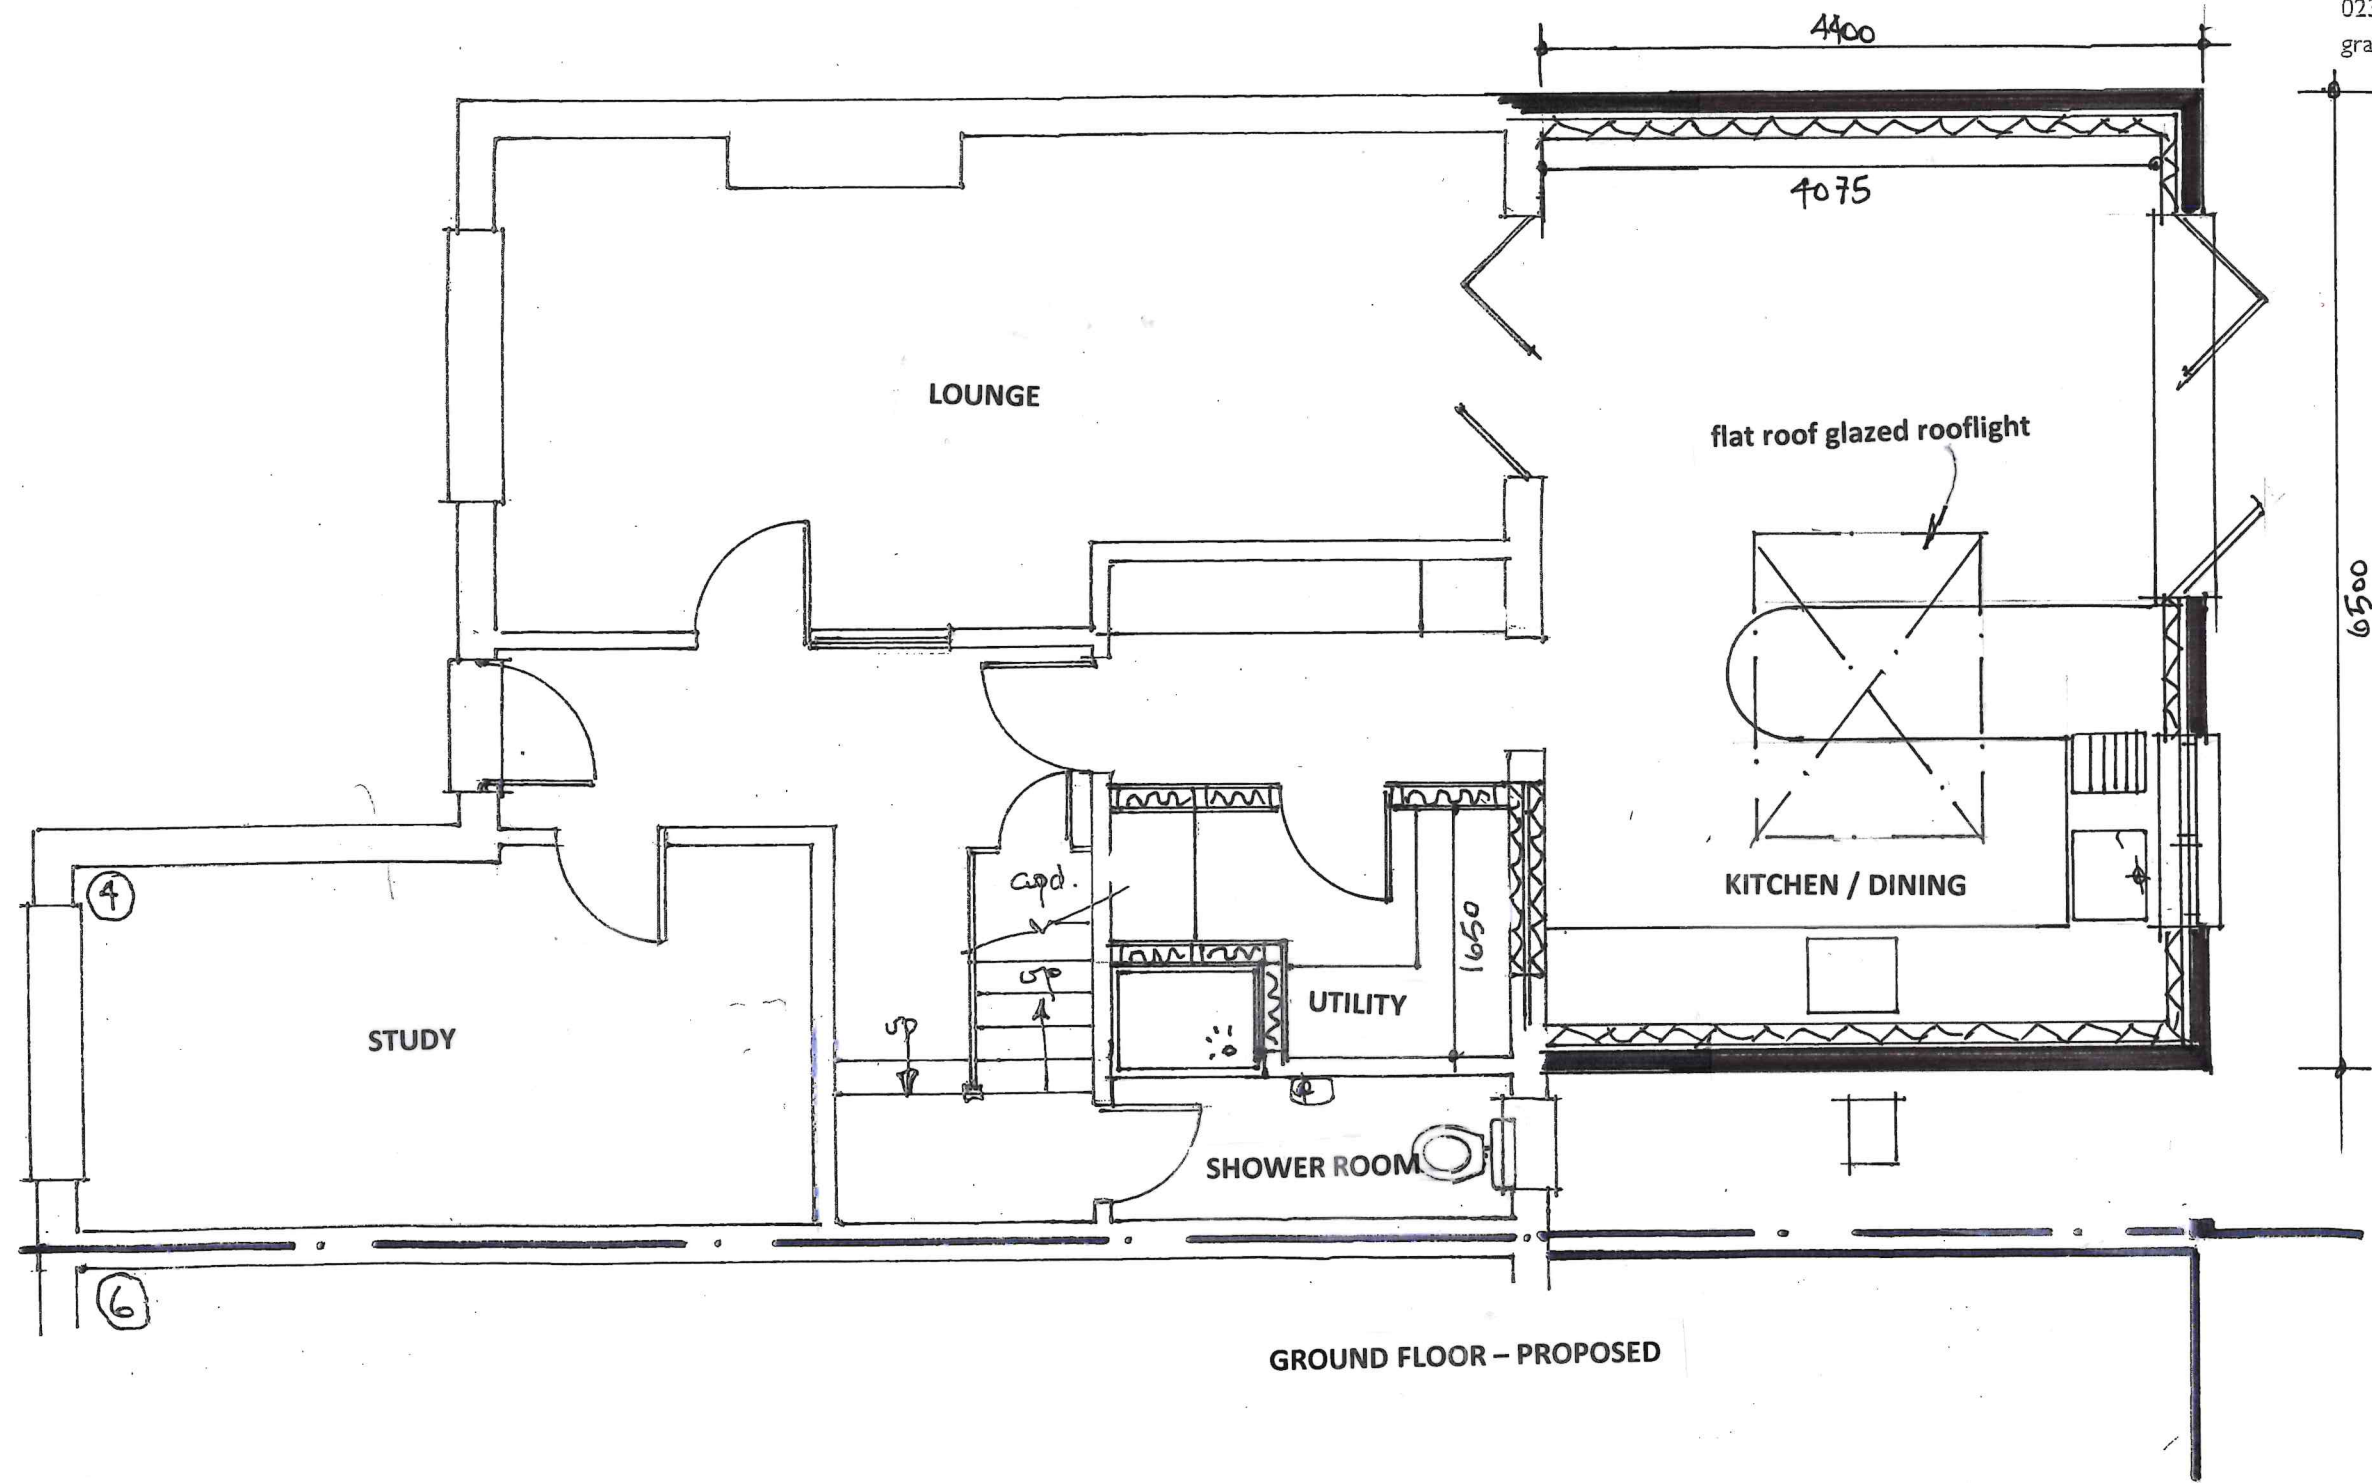

Title:

PROPOSED REAR
EXTENSION
AT
4 SCANTABOUT AVE
CHANDLERS FORD
SO53 2BJ

Drwg.no SM/P/D/2

scale: 1:50

date: Jan '23