
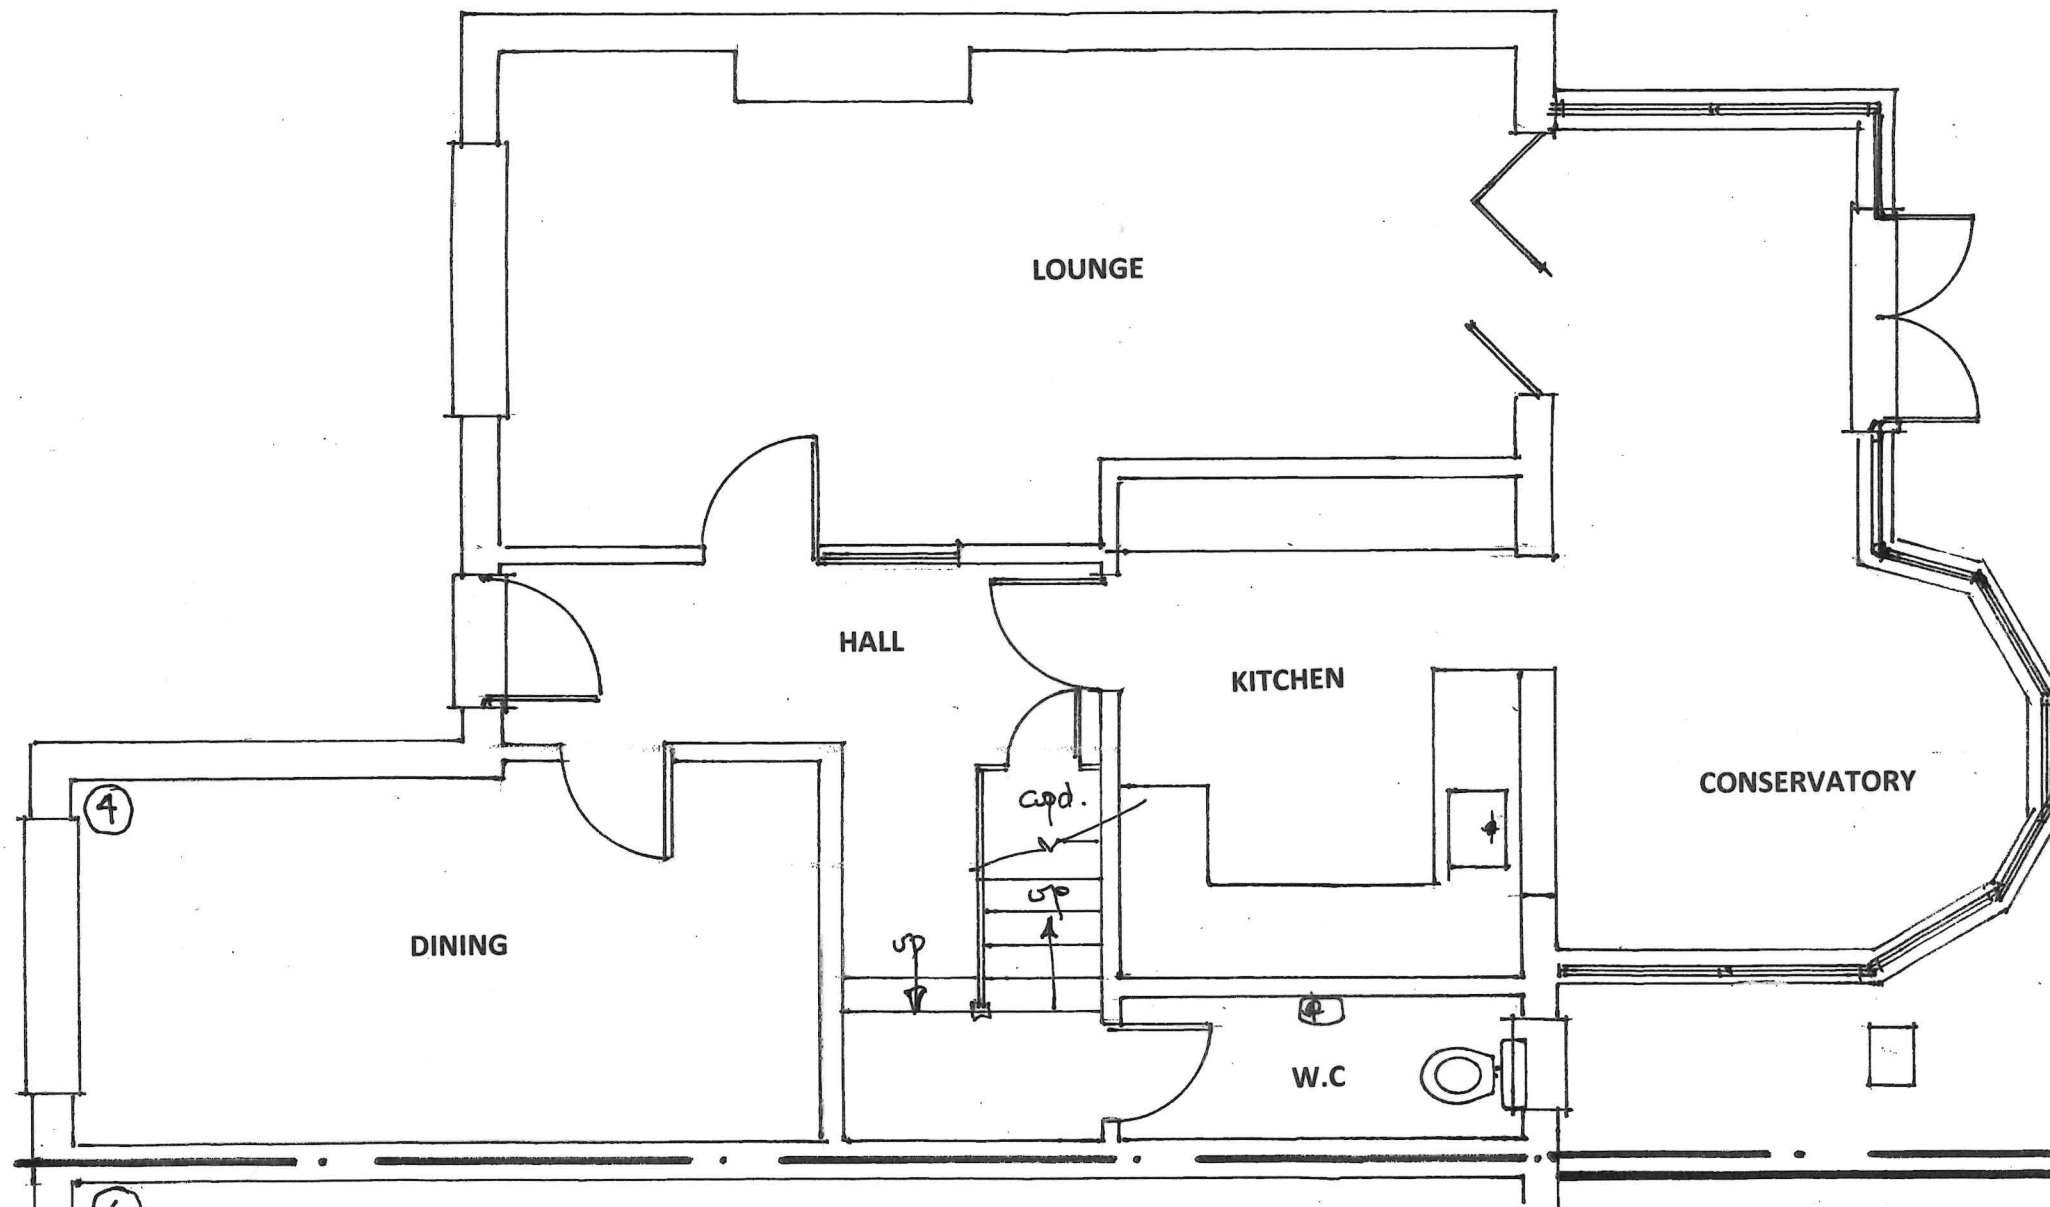


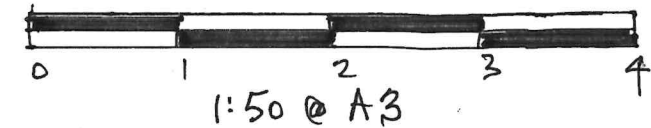

Conservatory to be demolished

GROUND FLOOR - EXISTING

Title:

PROPOSED REAR
EXTENSION
AT
4 SCANTABOUT AVE
CHANDLERS FORD
SO53 2BJ

Drwg.no SM/P/01

scale: 1:50

date: Jan '23