





1:100 @ A3

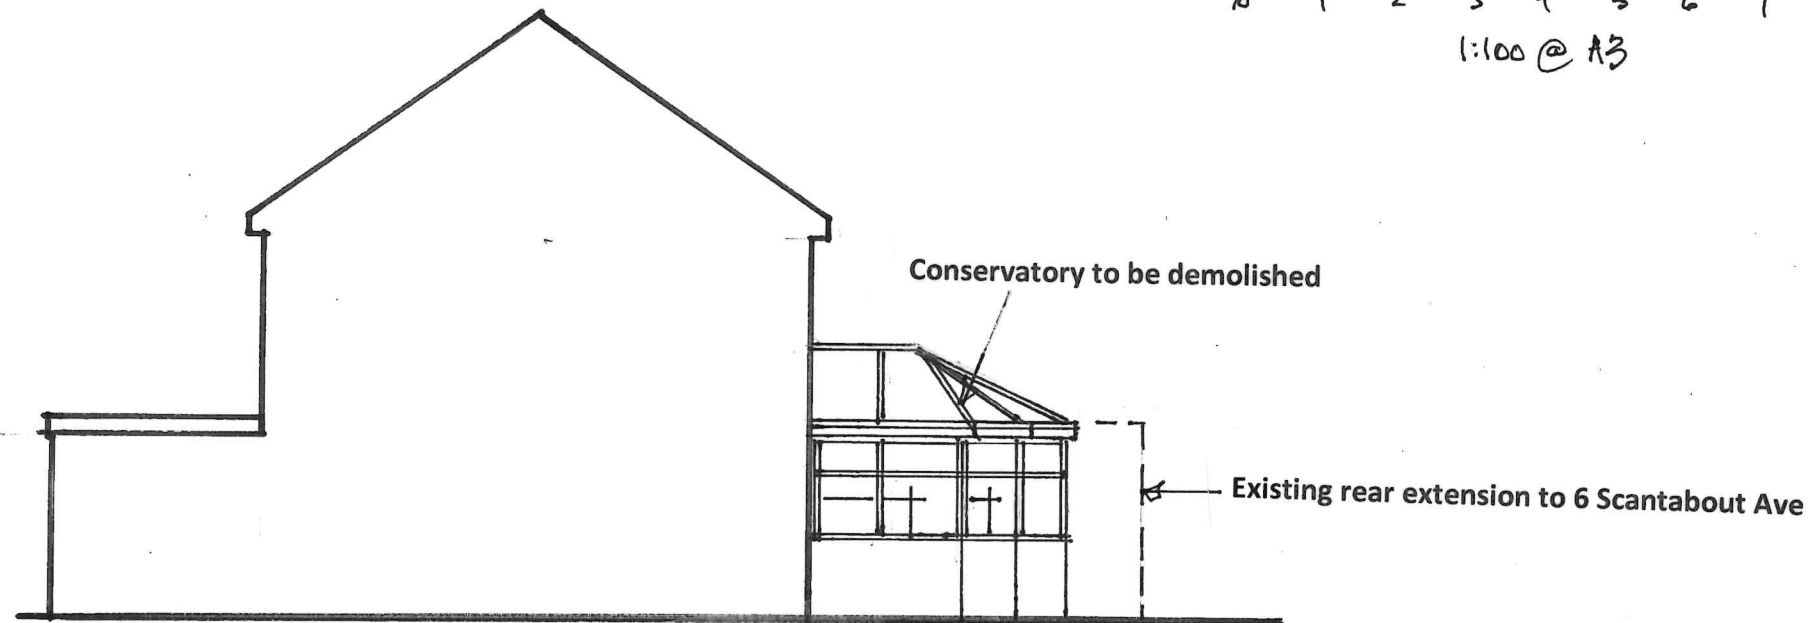

SIDE ELEVATION – EXISTING

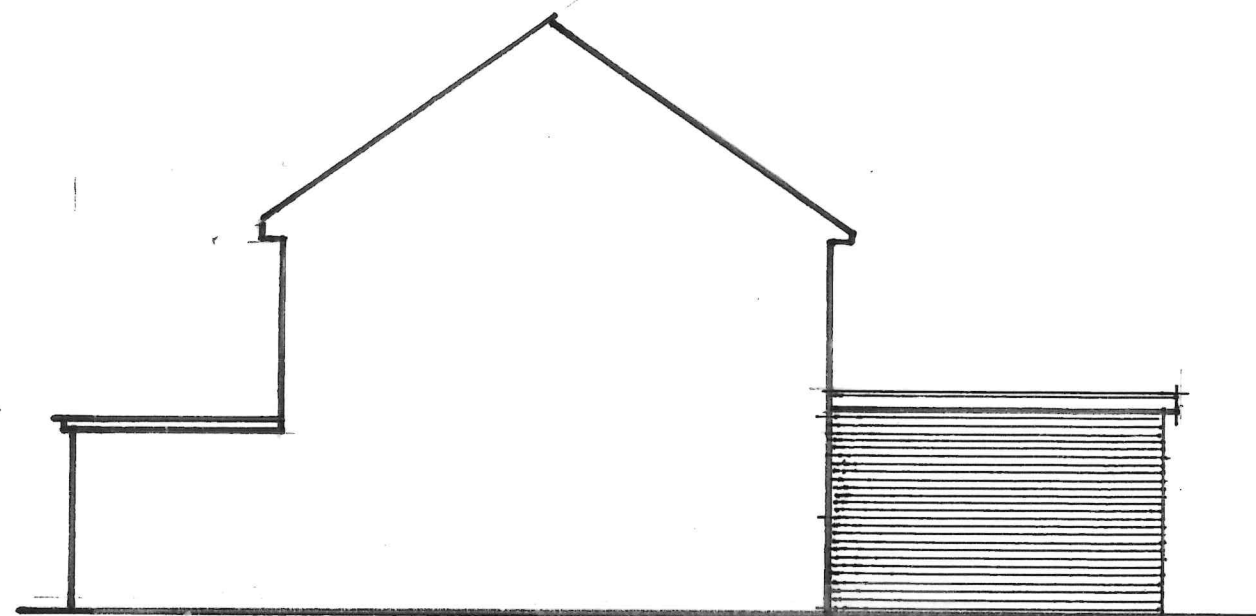

SIDE ELEVATION – PROPOSED

Title:

PROPOSED REAR
EXTENSION
AT
4 SCANTABOUT AVE
CHANDLERS FORD
SO53 2BJ

Drwg.no SM/P/04

scale: 1:100

date: Jan '23