

GRAHAM
BARKER DESIGN

ARCHITECTURAL SERVICES
PROJECT MANAGEMENT

95 Upton Cres, Nursling, Southampton
SO16 8AA


02380 740392 07802 384517

grahambarker1@outlook.com


SITE LOCATION PLAN
AREA 2 HA
SCALE 1:1250 on A4
CENTRE COORDINATES: 444464, 121484



Supplied by Streetwise Maps Ltd
www.streetwise.net
Licence No: 100047474
12/01/2023 12:02

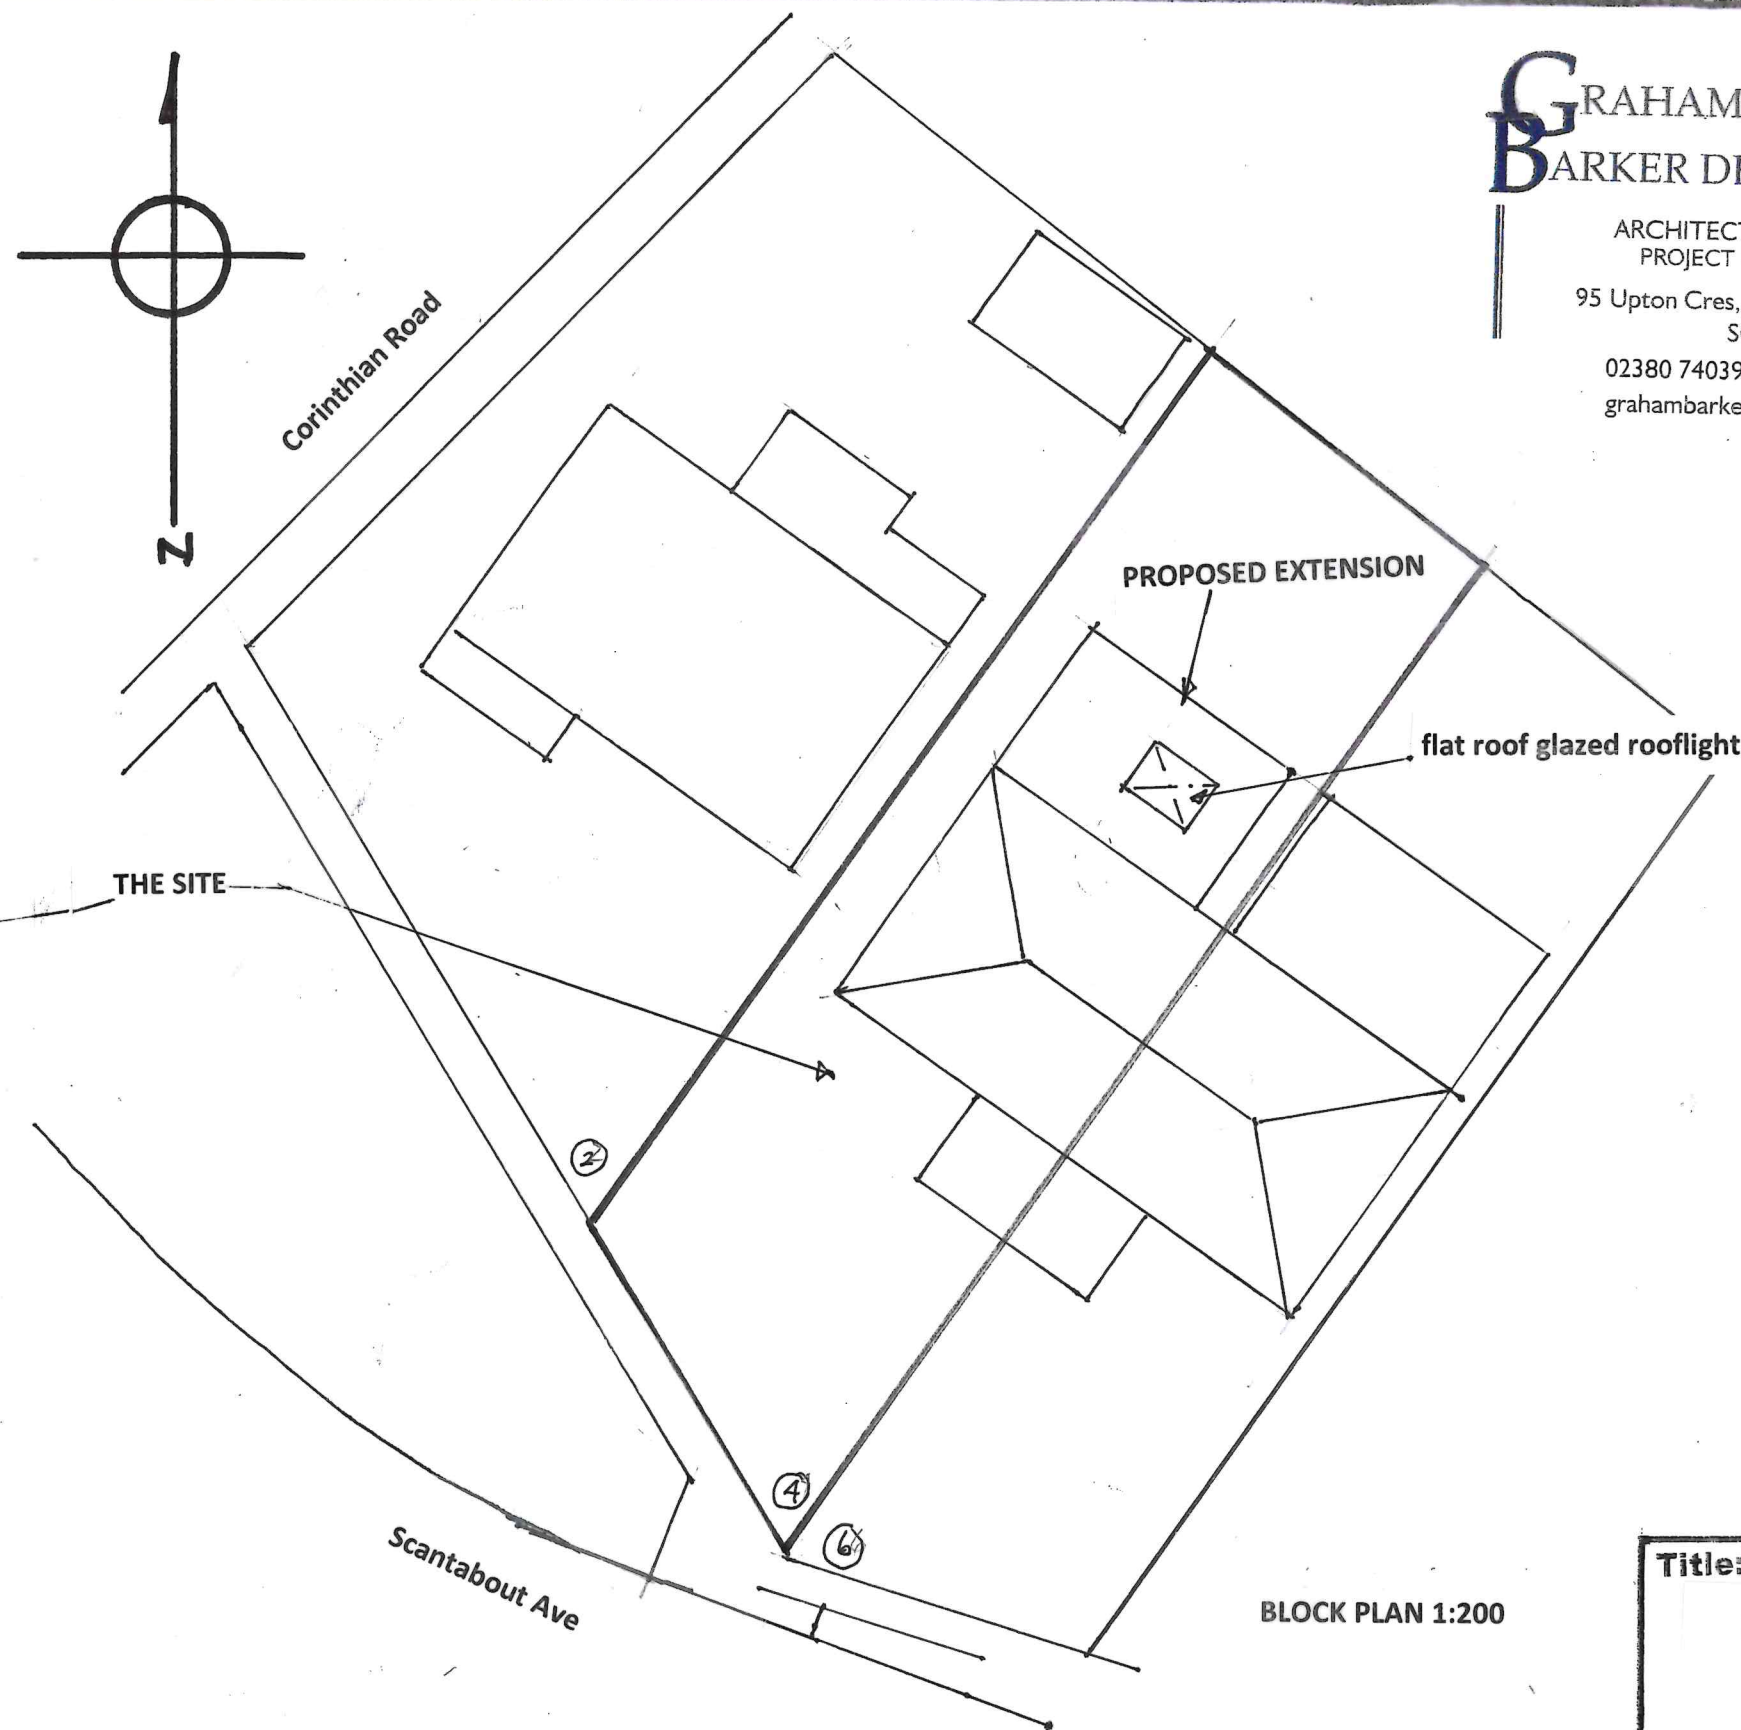

BLOCK PLAN 1:200

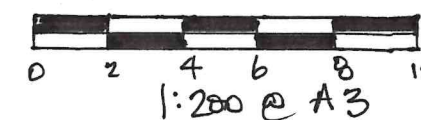

Title:

**PROPOSED REAR
EXTENSION
AT
4 SCANTABOUT AVE
CHANDLERS FORD
SO53 2BJ**

Drwg.no sm/p/05

scale: as stated

date: Jan '23