



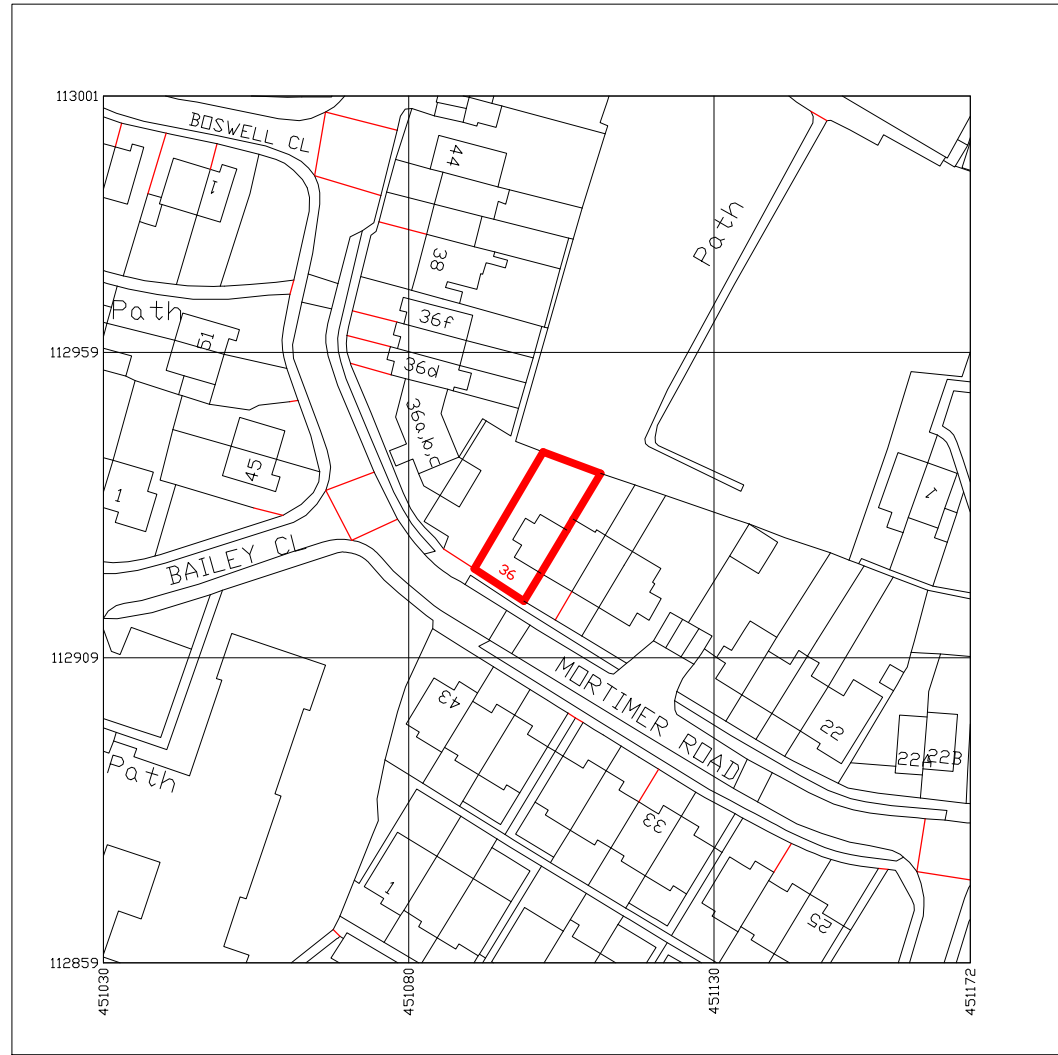

Existing Location Plan
1:1250 @A3

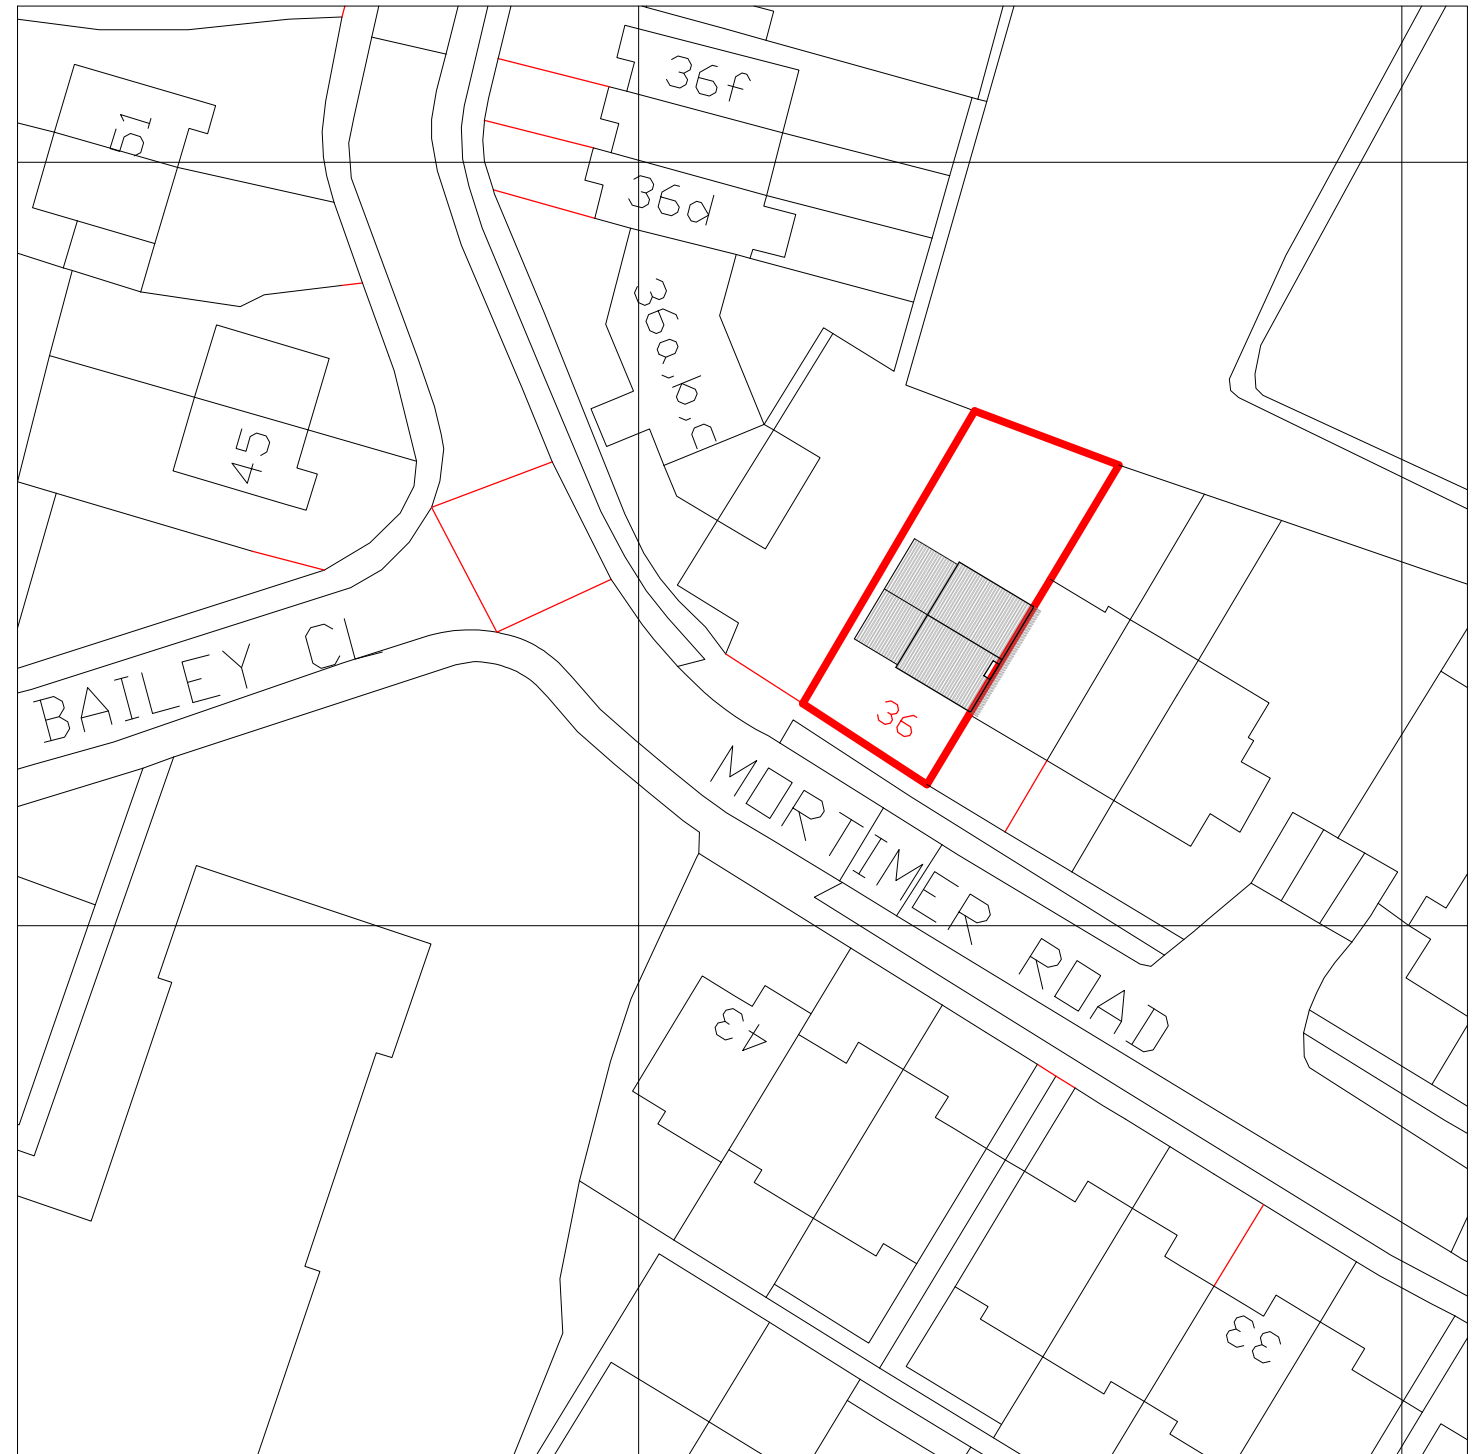

Proposed Site Plan
1:500 @A3



19 St James Park road, Shirley,
Southampton, SO16 6HL
TEL: 077 4569 6432
E-MAIL: info@naplanning.co.uk
WEB: www.naplanning.co.uk

Project:
36 MORTIMER ROAD
SO302EN

Drawing:
Double Story Side Extension

Title:
Existing Location & Proposed Site Plan

Drawing Status:

Drawn

N.ALI

Project

310

Scale

1:1250-500
@ A3

Page

01

Date

12.01.2023

Revision

P6