



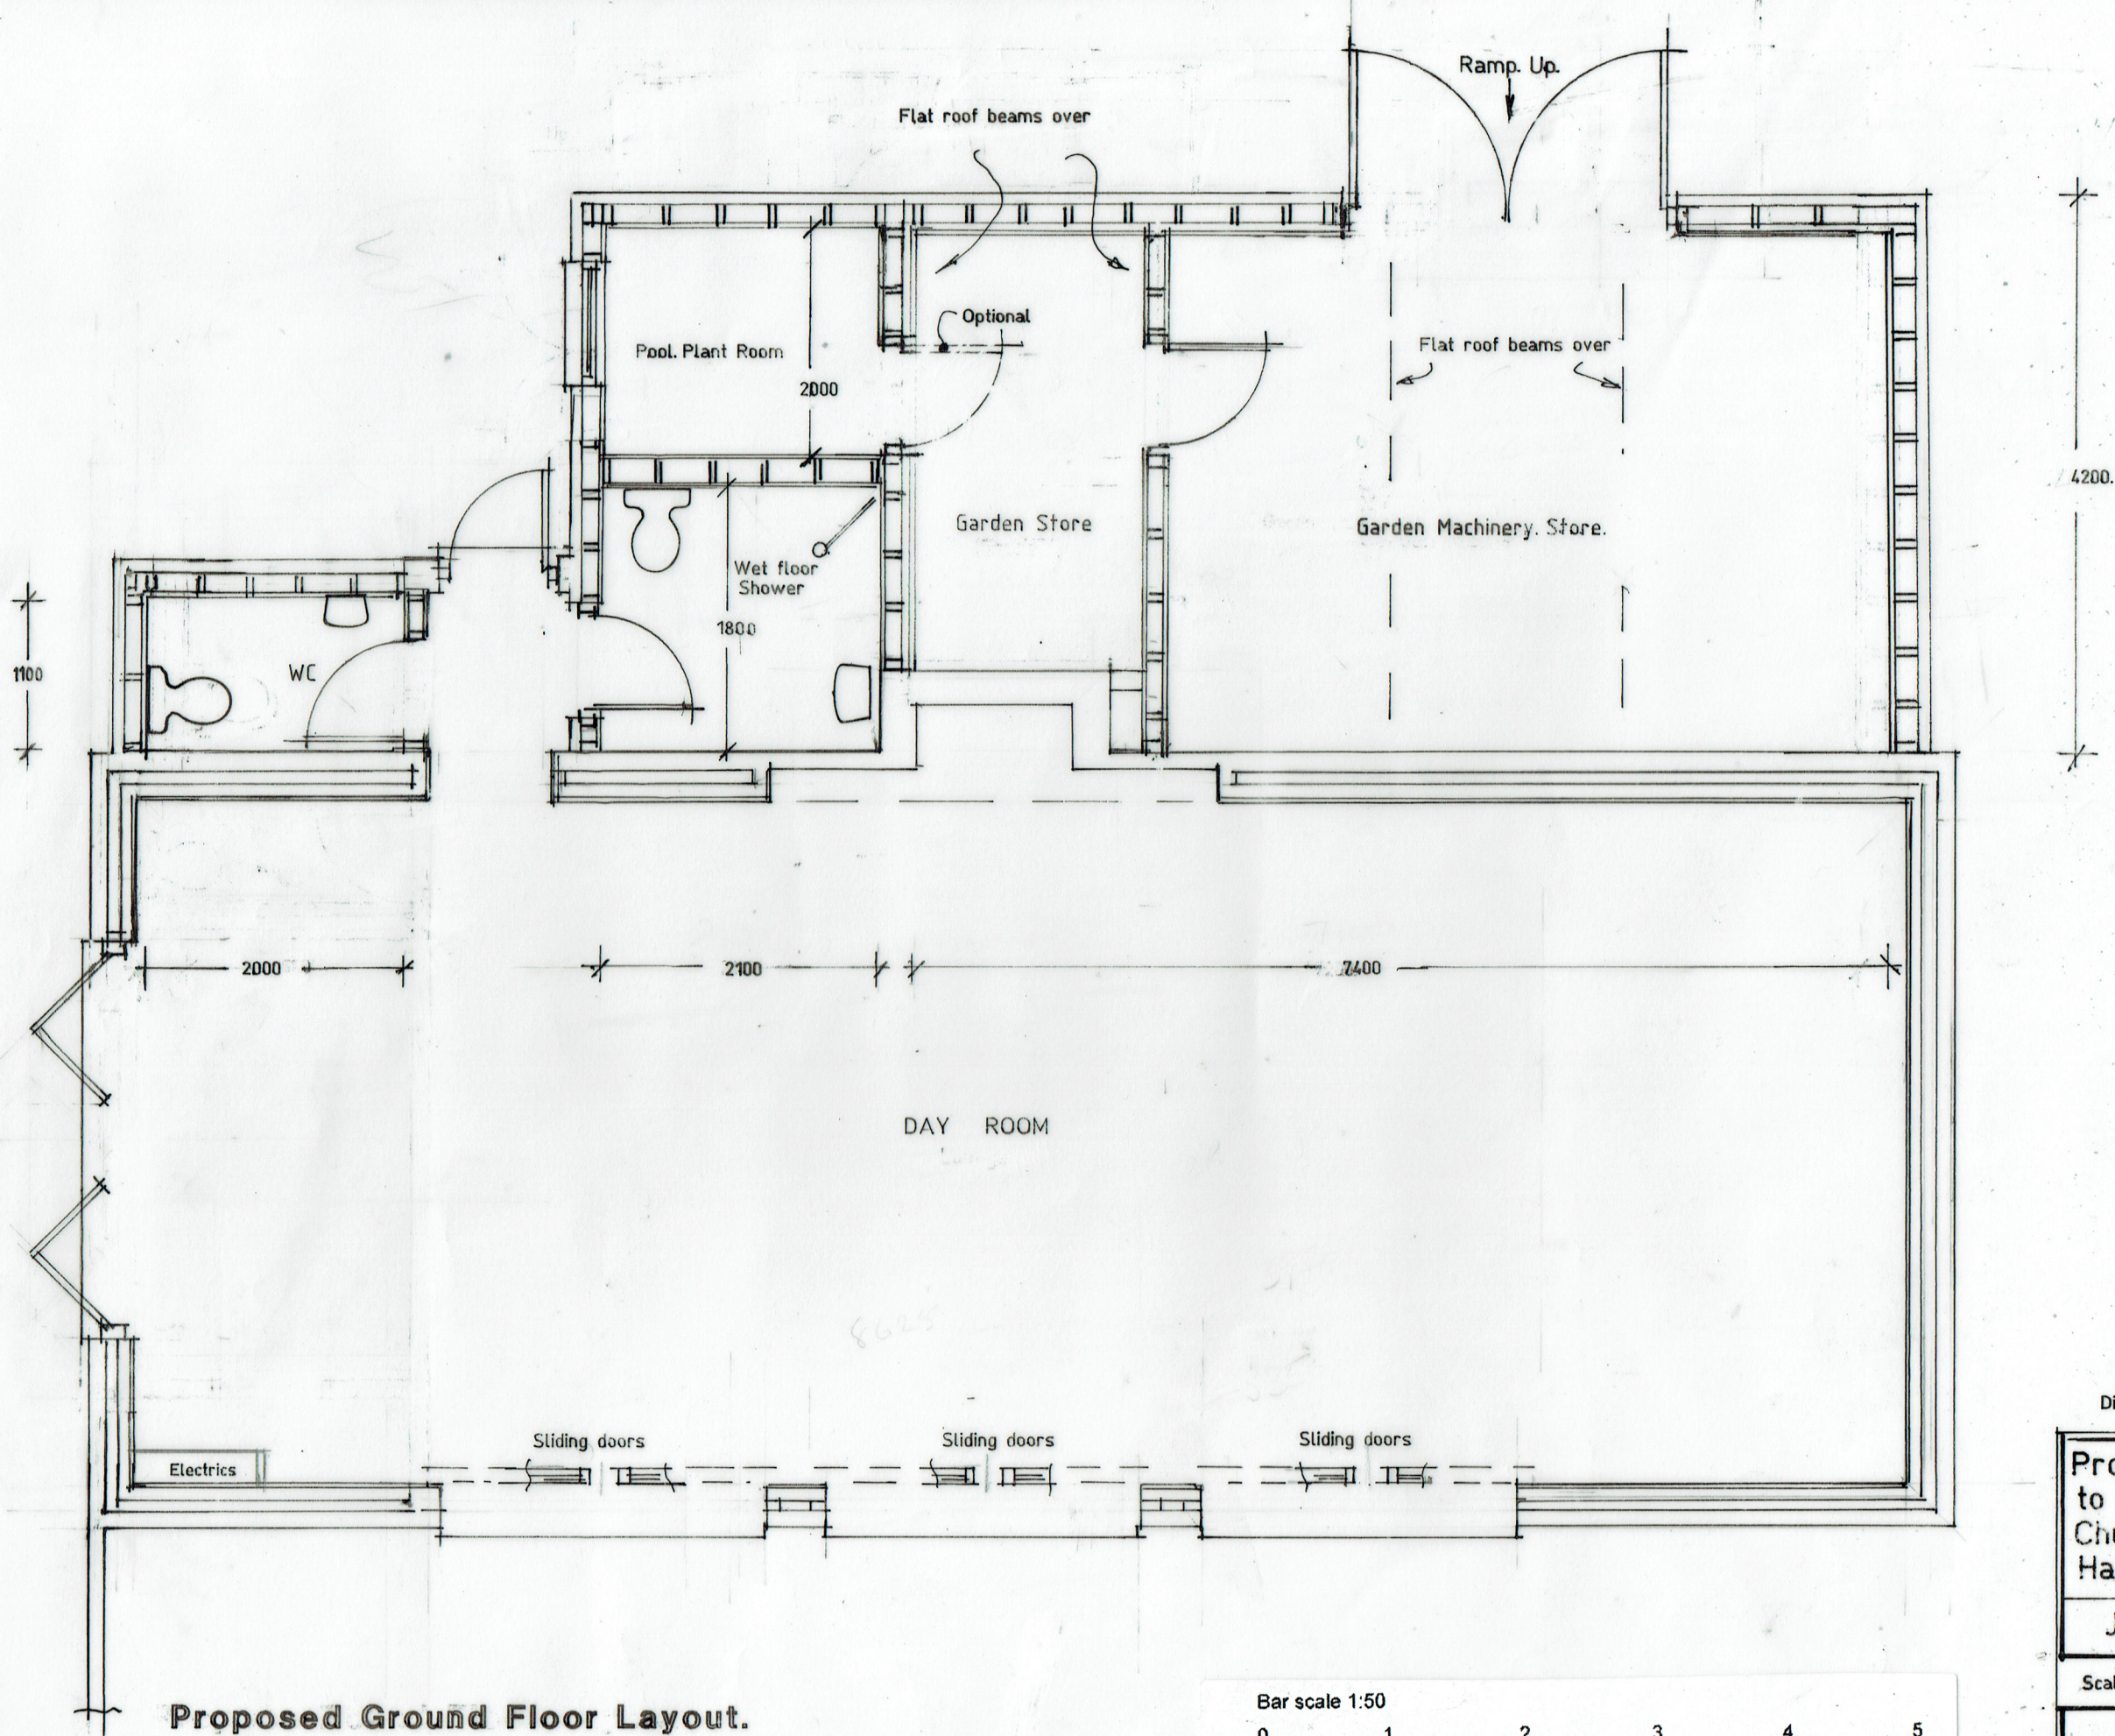

Proposed Ground Floor Layout.

Bar scale 1:50

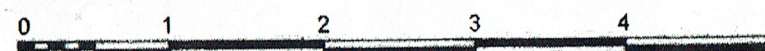

Dimensions above are approximate

**Proposed alterations & extension
to Pool House, Steeple Court,
Church Lane, Botley, Southampton
Hants. SO30 2EQ.**

J. Giles Esq..

Scale 1:50

Date November 2022.

A3 Drawing Number

1

Revision

A