


Notes
Report any discrepancies to the author.
This drawing is copyrighted to Temple Ford Design LTD.

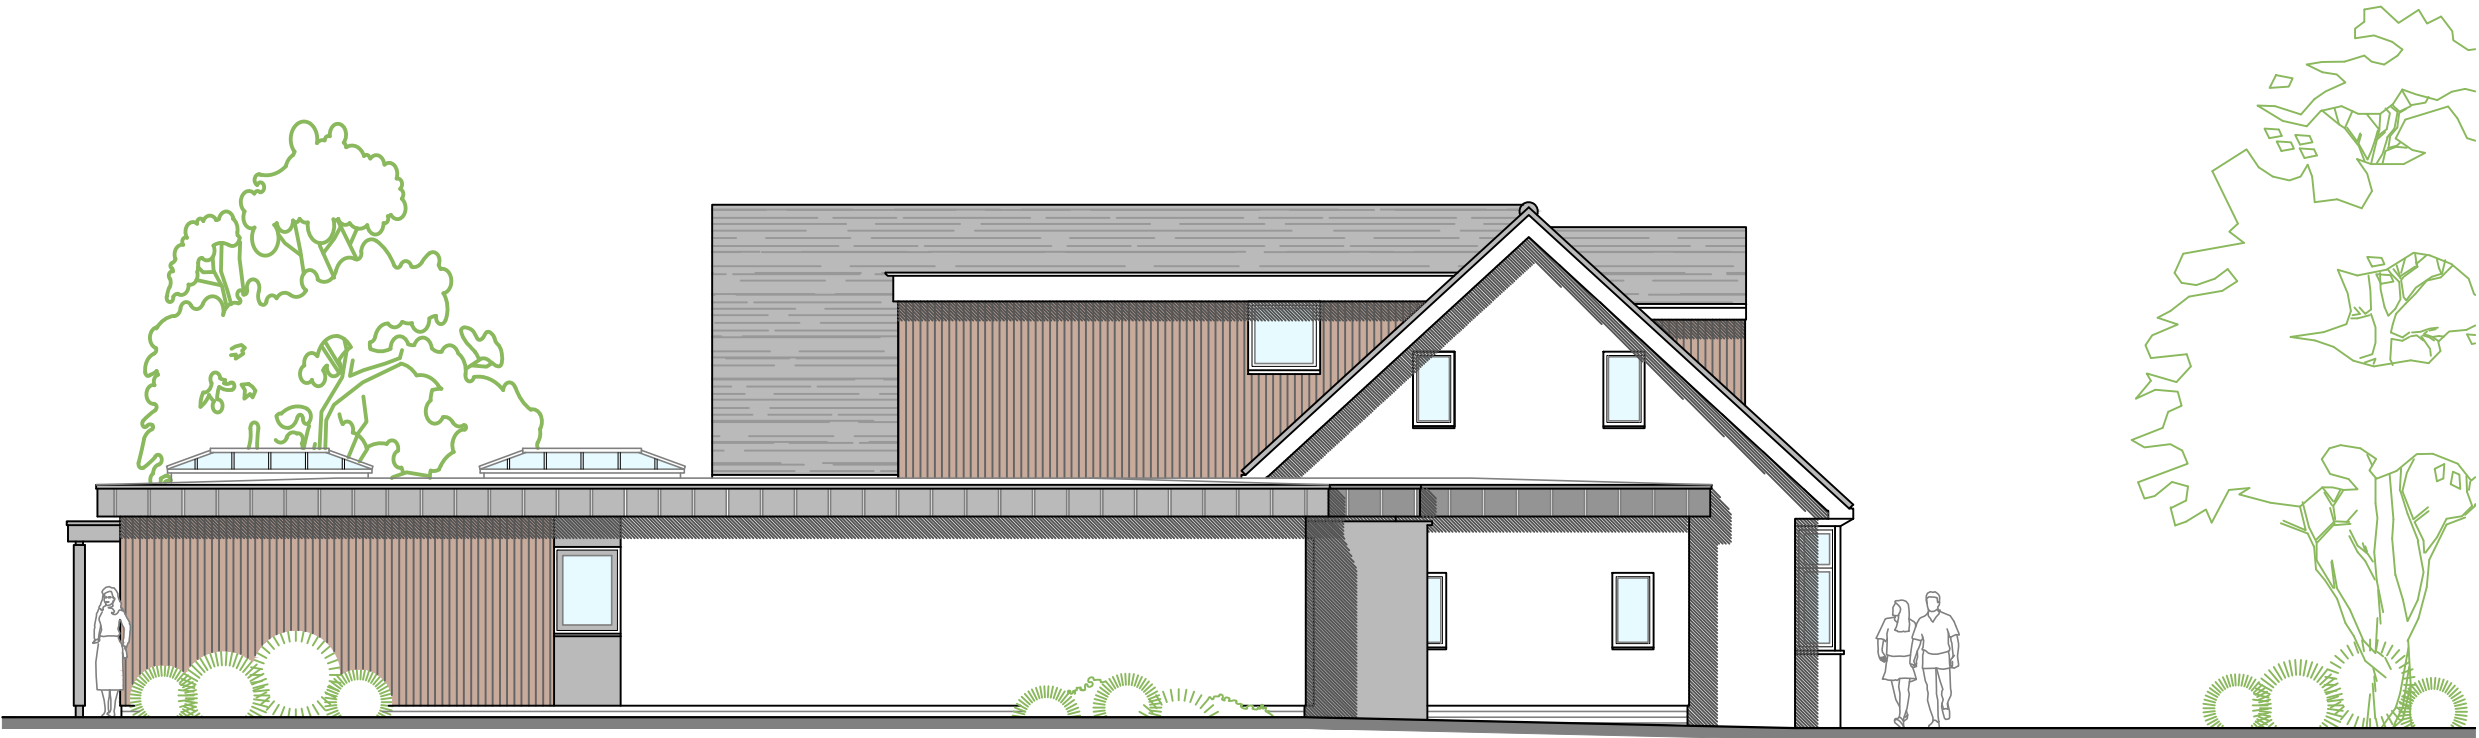

SE ELEVATION



SW ELEVATION

Revision Notes:

Rev:	Date:	Description:
a	12/07/2022	Plans revised to address EBC PreApp Planning comments
b	12/08/2022	Notes added for planning
c	01/11/2022	Re-design
d	12/01/2023	planning changes

Date:
November 2022

Scale @ A3:
1/100

Drawing Status:
Planning

Drawn:
JC

Checked:
dmm

Project:
209 Winchester Road
Proposed Ancillary Annexe

Drawing Title:
Elevations
As Proposed

Client:
Mr & Mrs Chivers
Chandlers Ford

Project:
2077

Dwg No:
D03

Rev:
d

Temple Ford Design Ltd
architects



T 023 8027 6393
E templeforddesign@gmail.com W templeforddesign.co.uk