

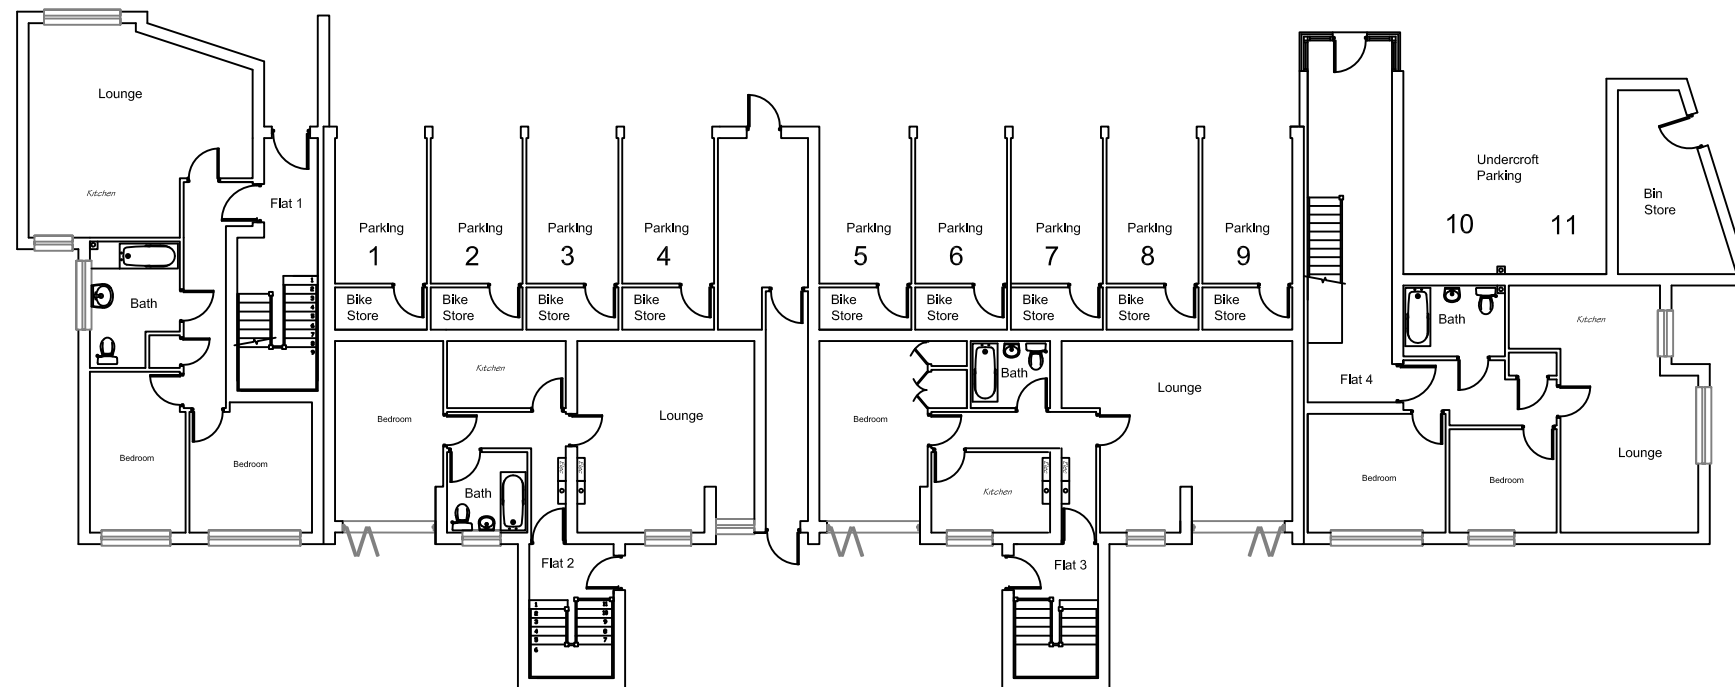


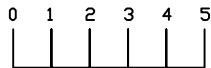

PROPOSED
GROUND
FLOOR

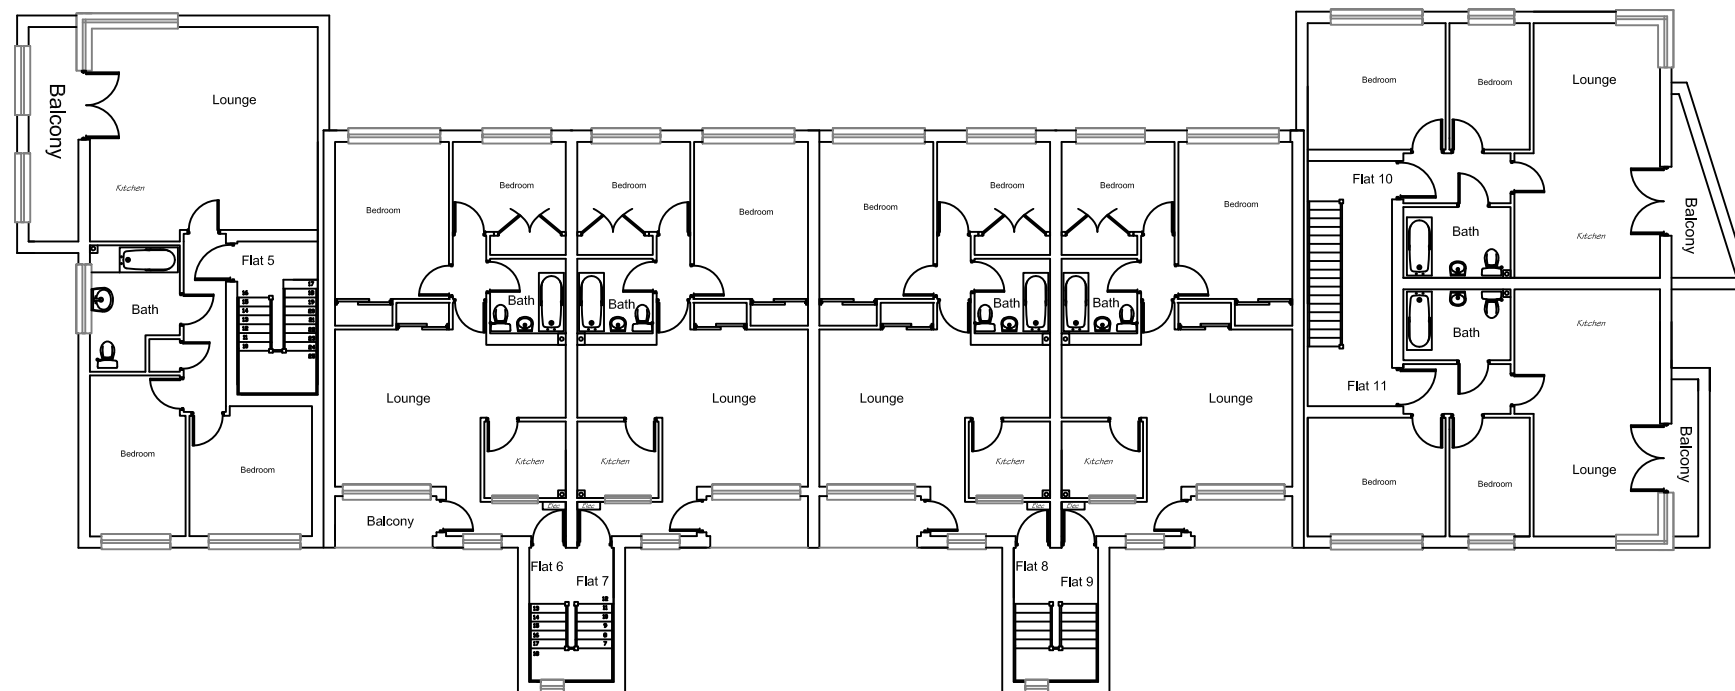

PROPOSED
FIRST
FLOOR

All dimensions & detail shown on this drawing to be checked on site by the contractor before fabrication & erection. Figure dimensions to supersede scaled dimensions. All building work to be carried out with proper materials which are appropriate for the circumstances in which they are used & in a workmanlike manner in accordance with the Building Regulations, British & EU Standards, NBS Standards (if applicable) and Manufacturers recommendations.		
These drawings to be read in conjunction with the approved Building Notes for this project (separate A4 sheets & product information).		
Project Name/Address	BADGERS COURT, BADGERS CLOSE, BISHOPSTOKE, SD50 8JY	
Clients name	MJC	
Drawing Title	PROPOSED GROUND & 1ST FLOOR LAYOUT	
Drawing Scale	Drawing No	Date
1:200	023	1/10/2022