


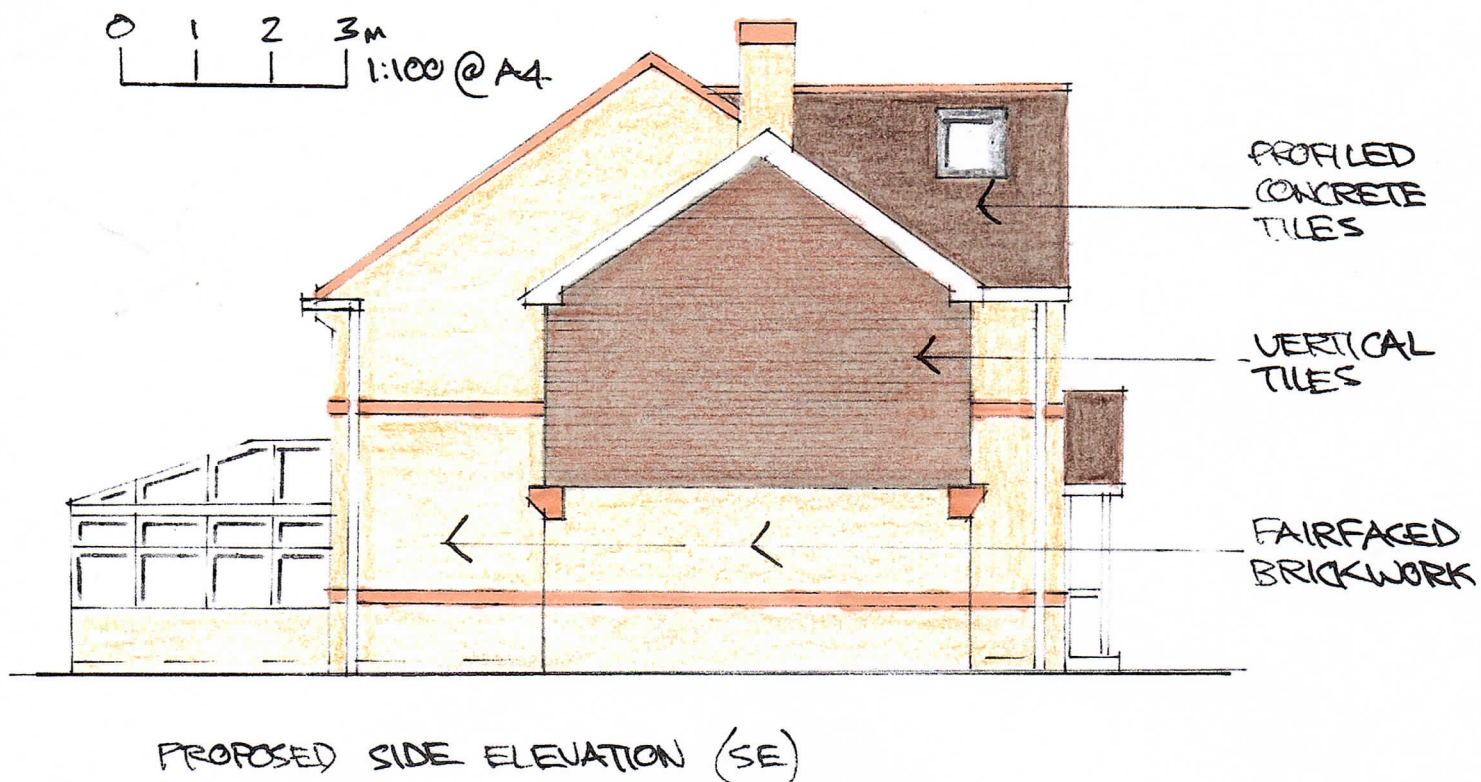

11 Octavia Gardens, Chandlers Ford, Hampshire SO53 2PX

Proposed extension over garage

Proposed side elevation 1:100 @A4 Jan 2023

Drawing No OG/13

Revision PL