


11 Octavia Gardens, Chandler's Ford SO53 2PX
LOCATION PLAN DRAWING NO OG/01 REV PL

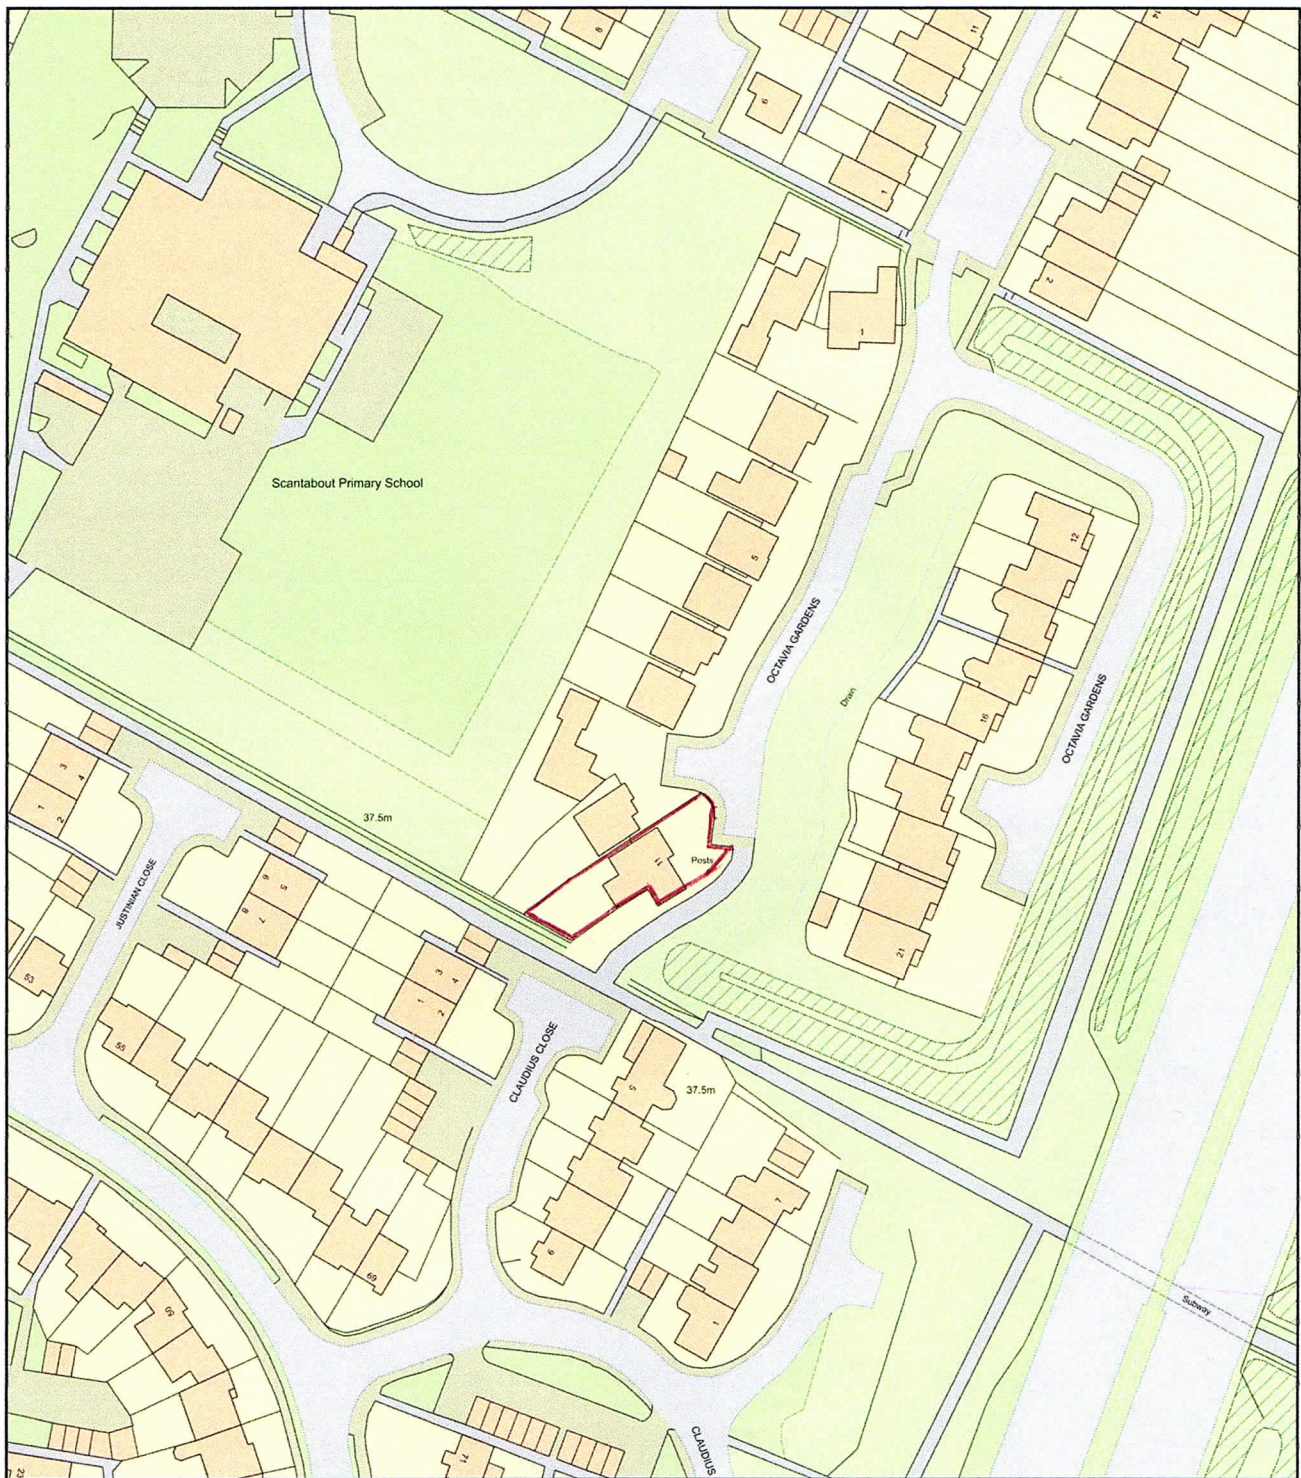

0 50
Metres



Plan Produced for: Mr & Mrs JC Griffiths

Date Produced: 22 Aug 2022

Plan Reference Number: TQRQM22234114047444

Scale: 1:1250 @ A4