


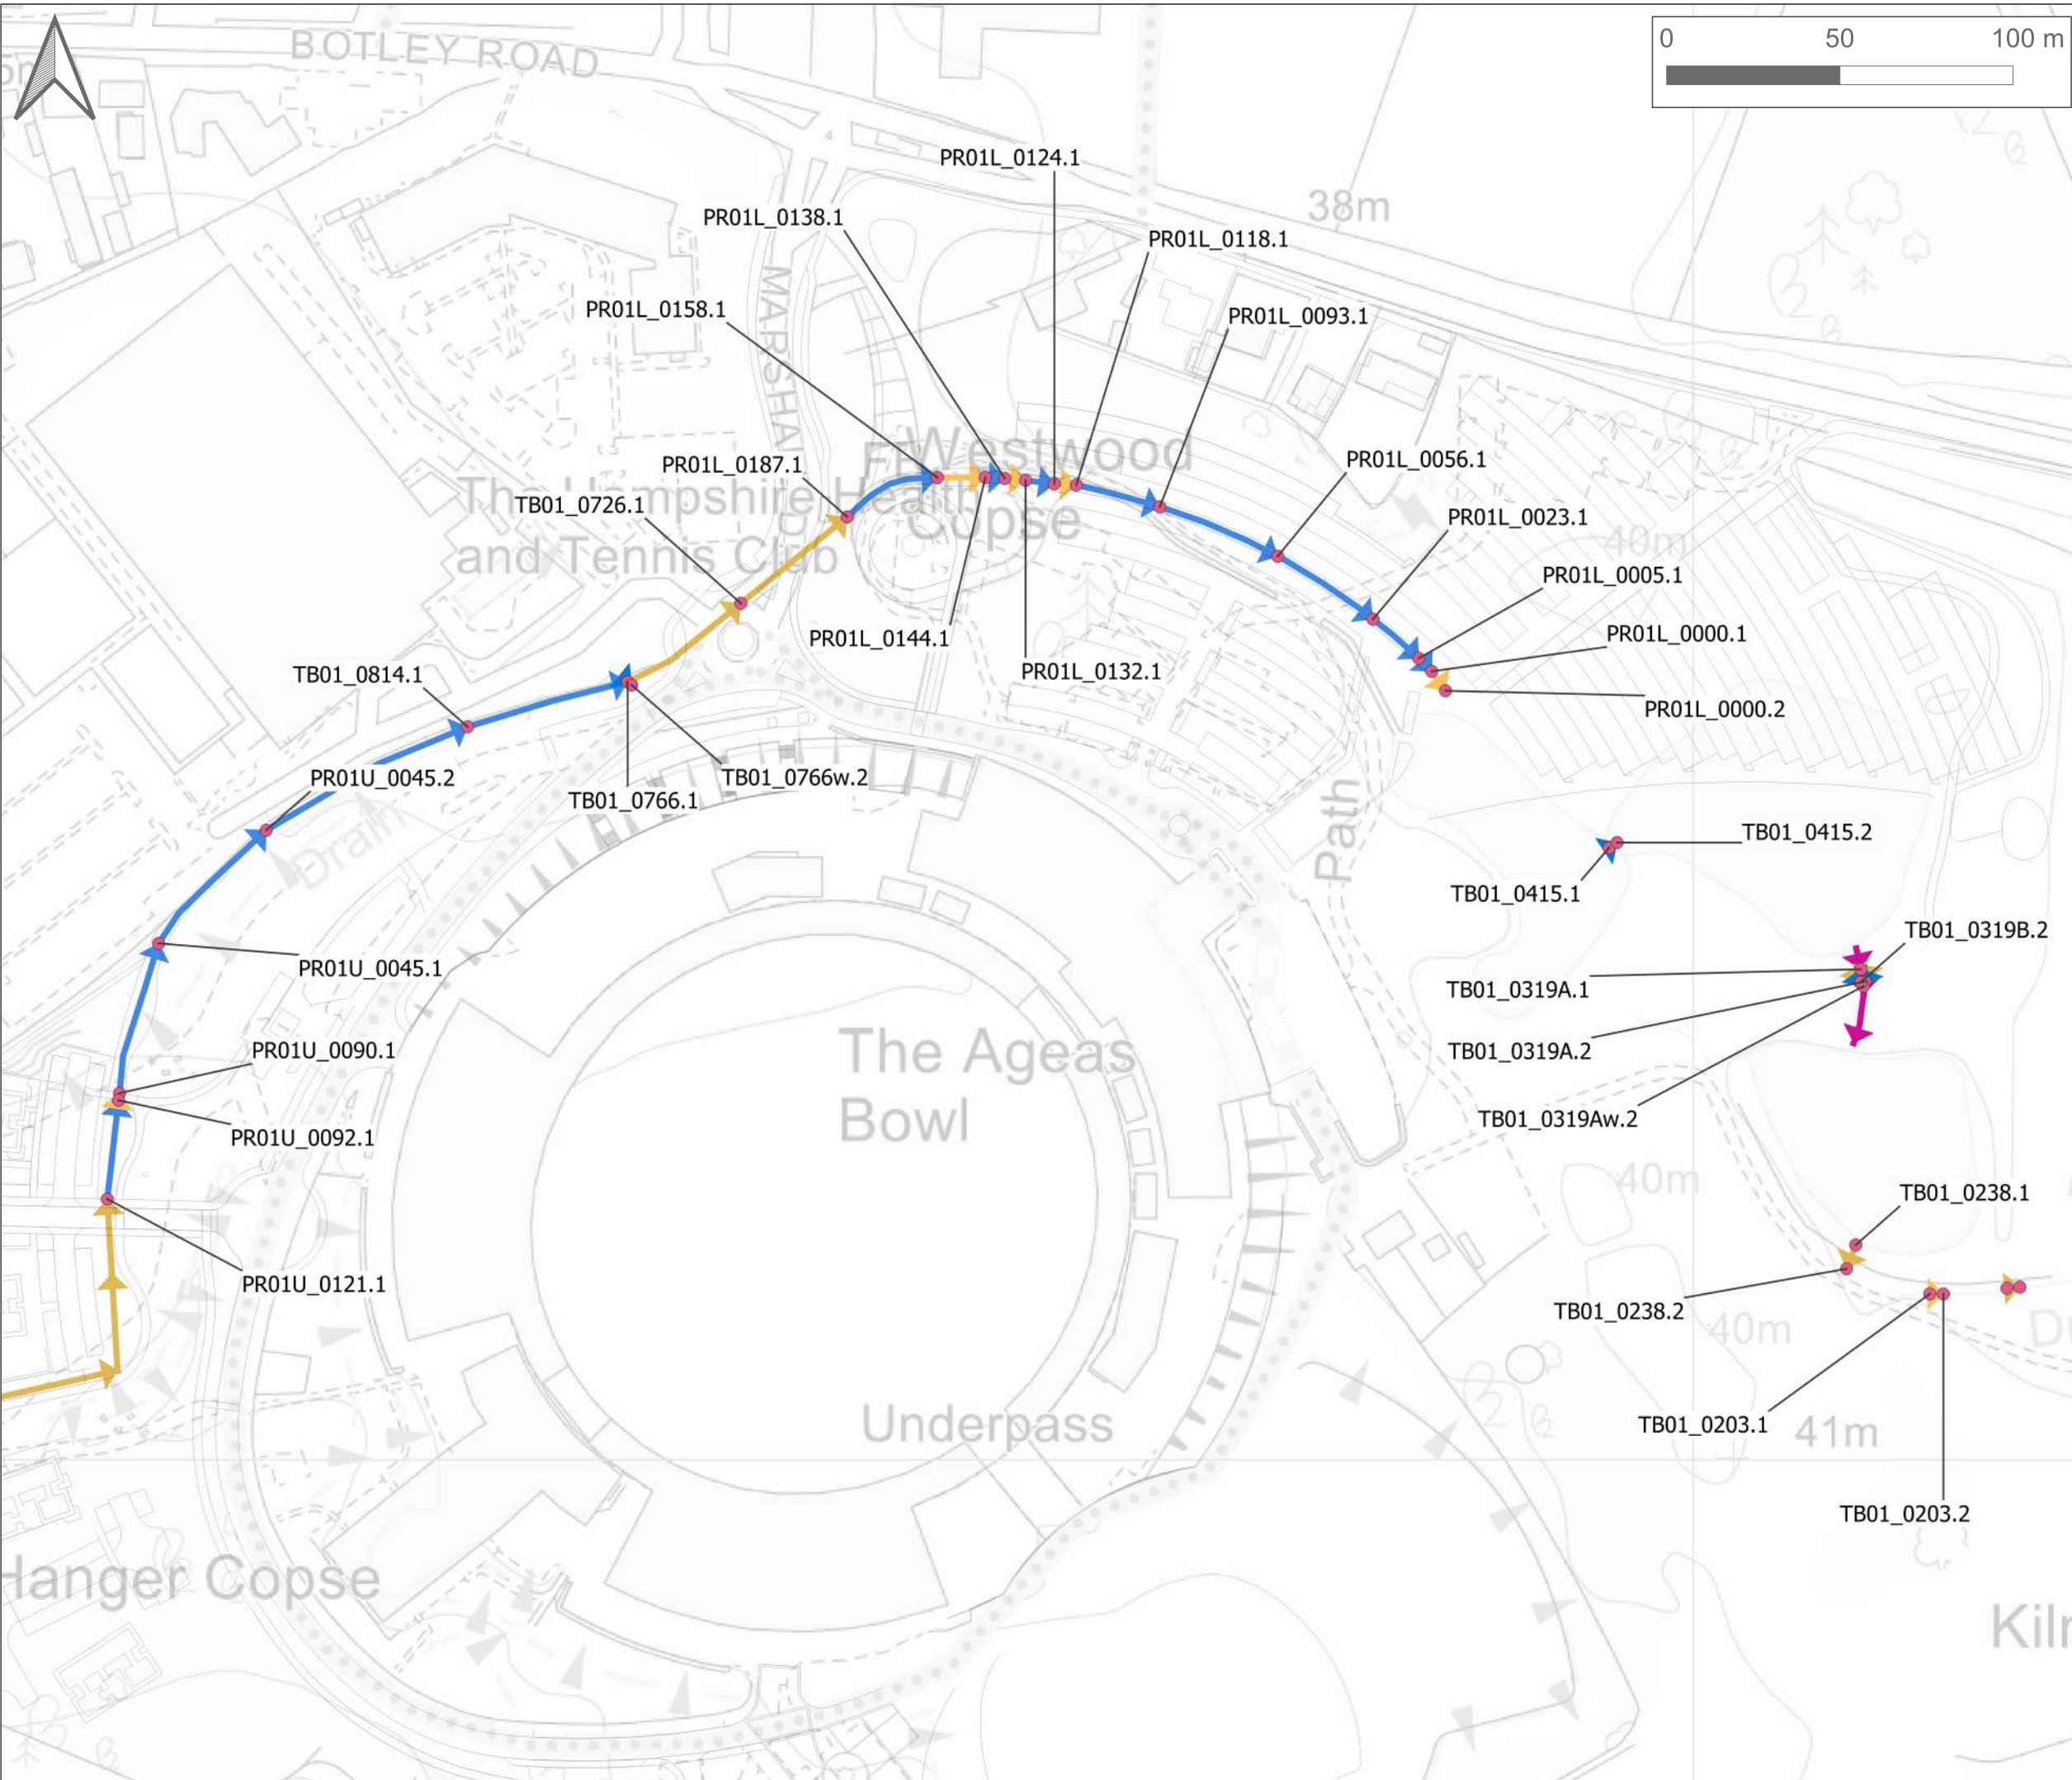


Legend

Node locations

Proposed channel

Open channel

Culverted channel

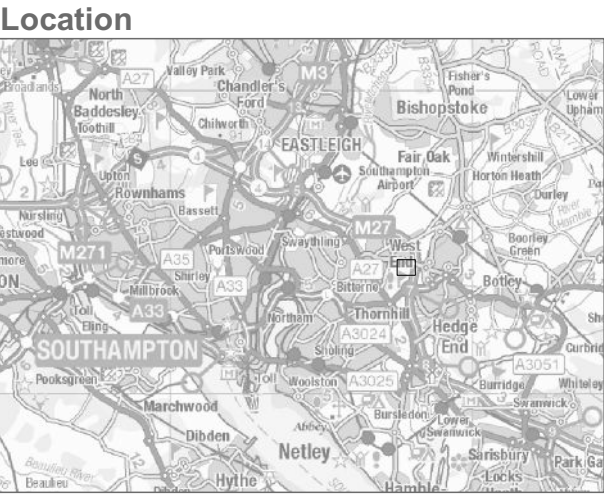

P01158 Ageas Bowl, Southampton

Flood Modelling Study
Addendum

Figure 1

Node Locations

Proposed Sceario (PR01)

Modelled	Drawn	Checked	Approved	Date	Version
MJS	MJS	SJ	JJ	30/11/22	v0-1

Source:

AgeasBowl_PR01(GLW)_004_0.1%AEP-2hrU_nwk_N_check_P