


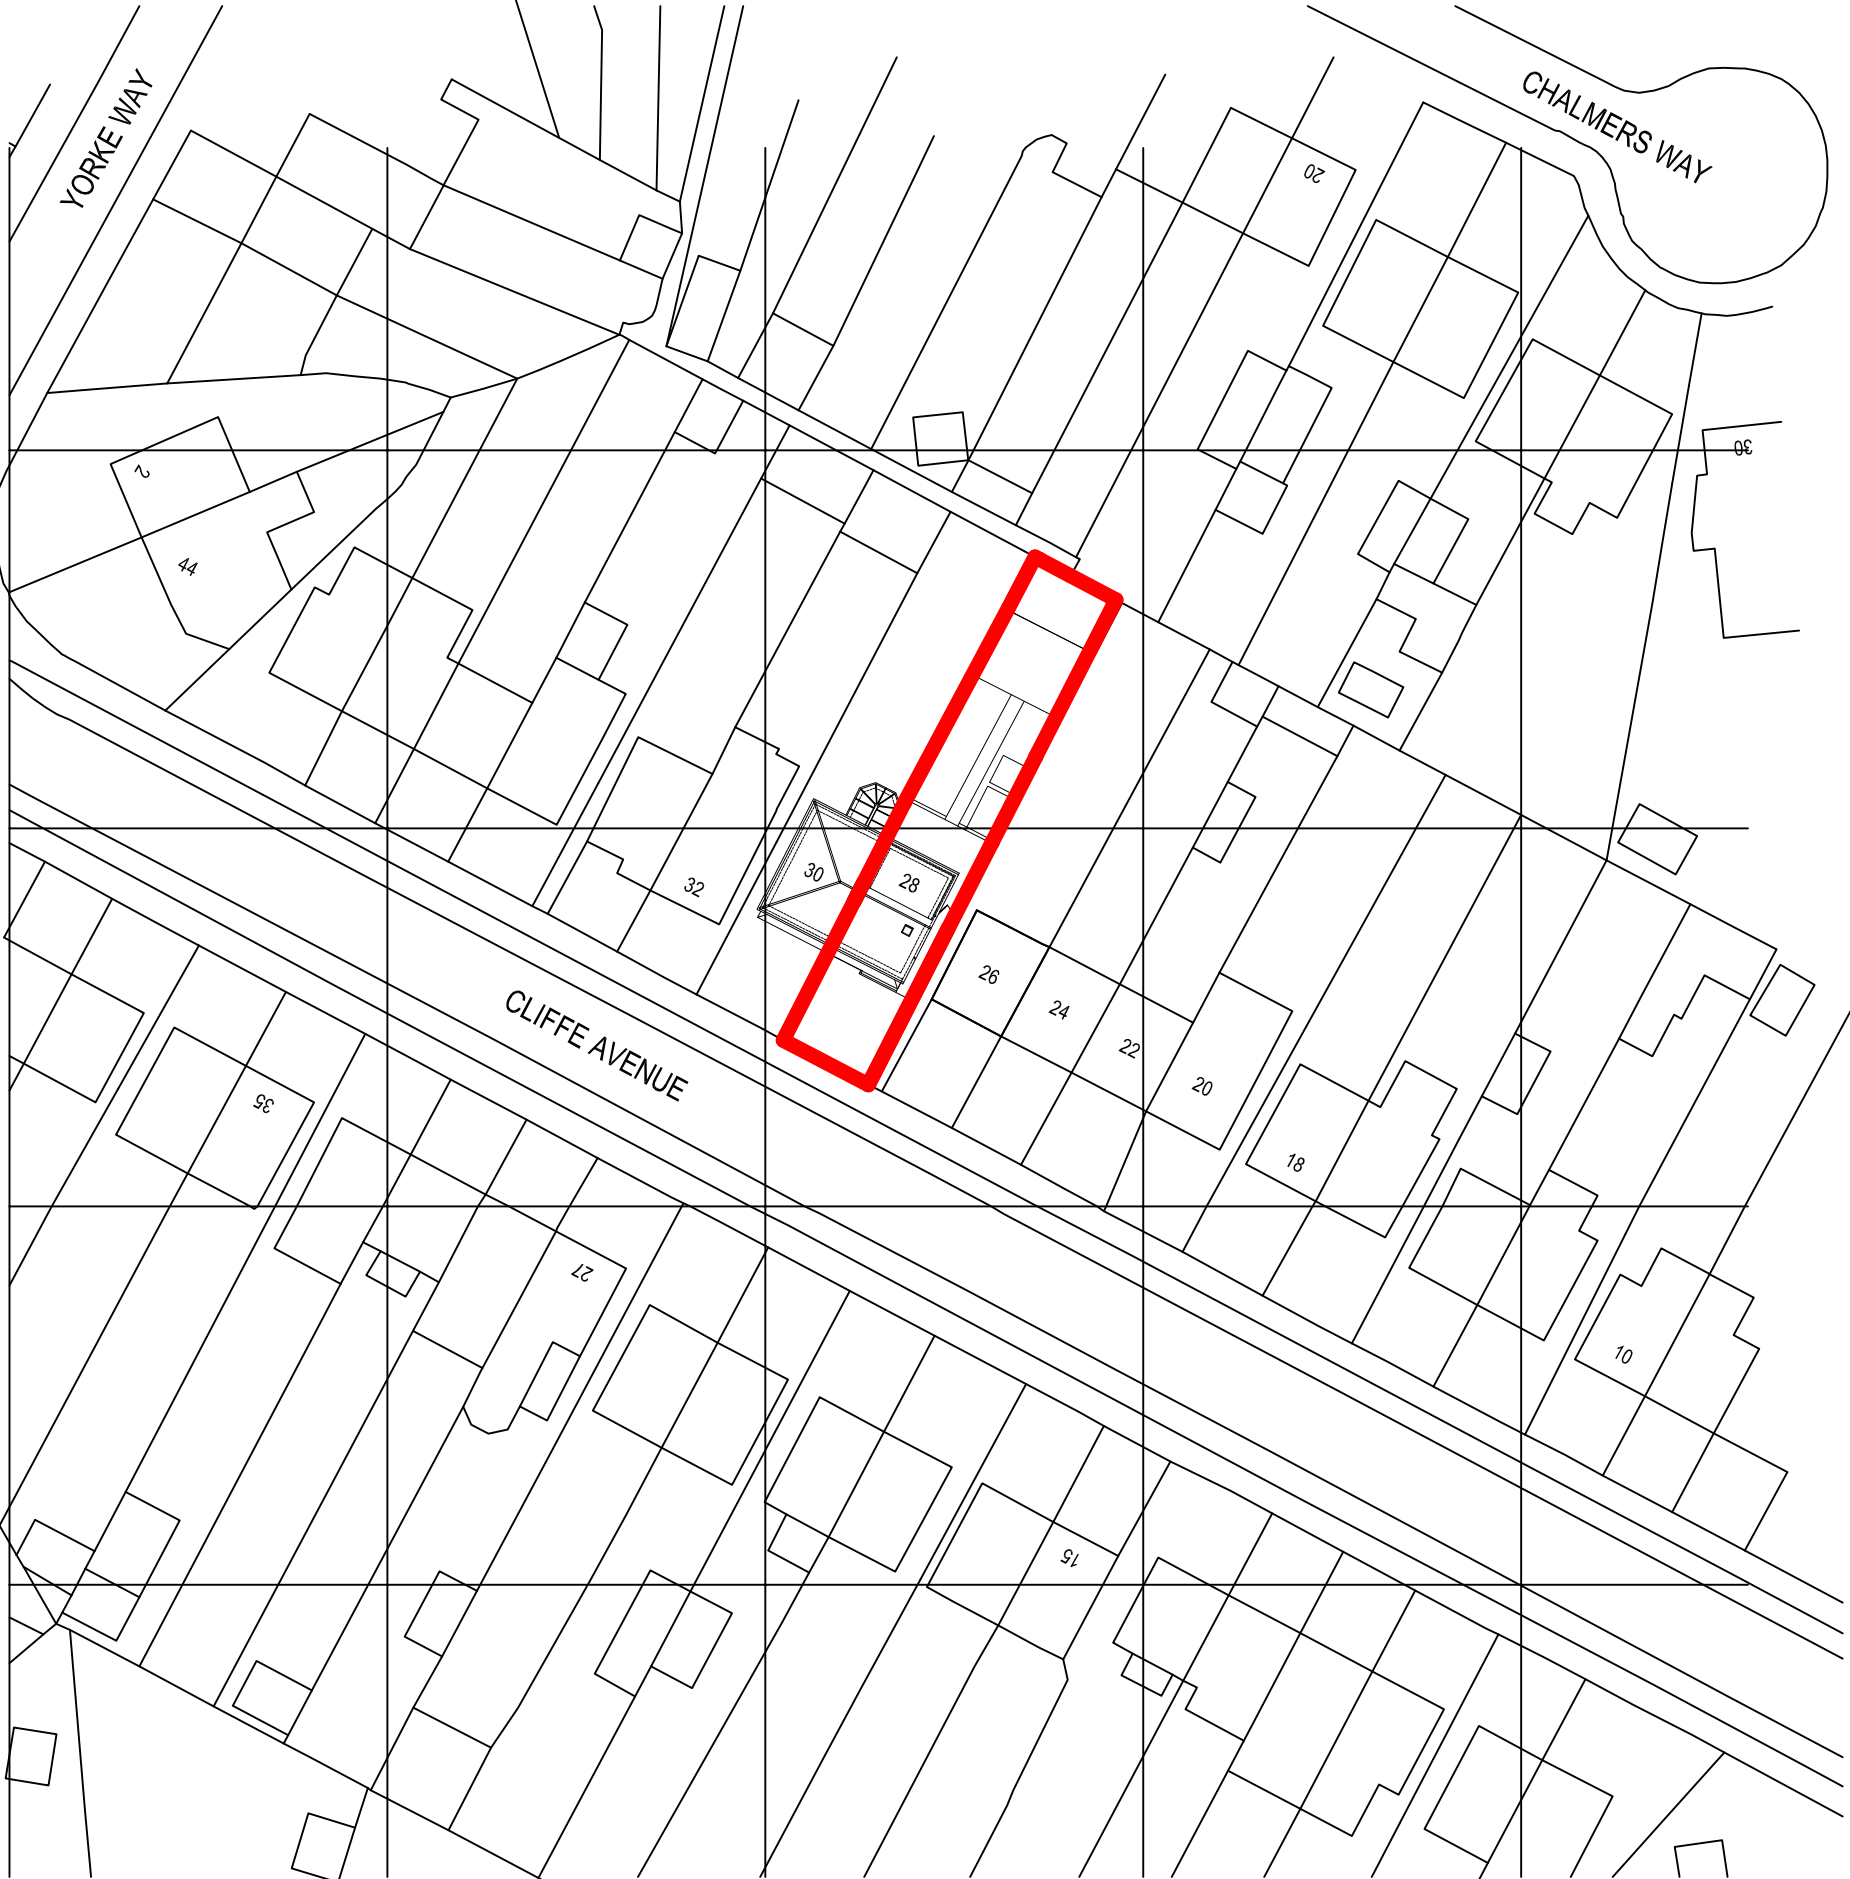


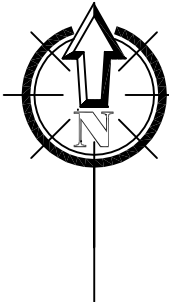

BLOCK PLAN @ 1:500

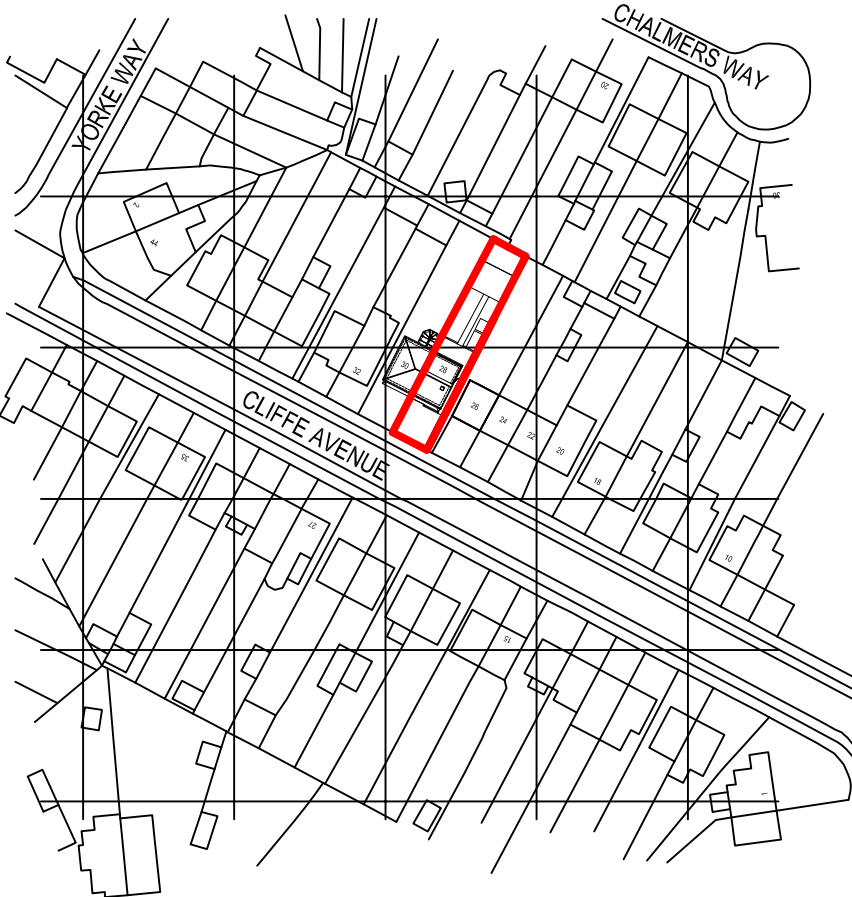

LOCATION PLAN @ 1:1250

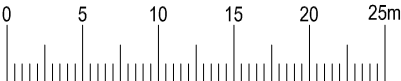

TITLE: BLOCK / LOCATION PLAN		CLIENT: MR & MRS WILTON	
PROJECT: 28 CLIFFE AVENUE HAMBLE SOUTHAMPTON SO31 4LJ		SCALE 1:500 @ A3	0 5 10 15 20 25m
PURPOSE OF ISSUE: ☐ information ☒ approval ☐ tender		REV. A	DATE 6-1-23
		SCALE AS SHOWN	PLOTTED 18-1-23
		DWG. NO.	DWG 01REVA