



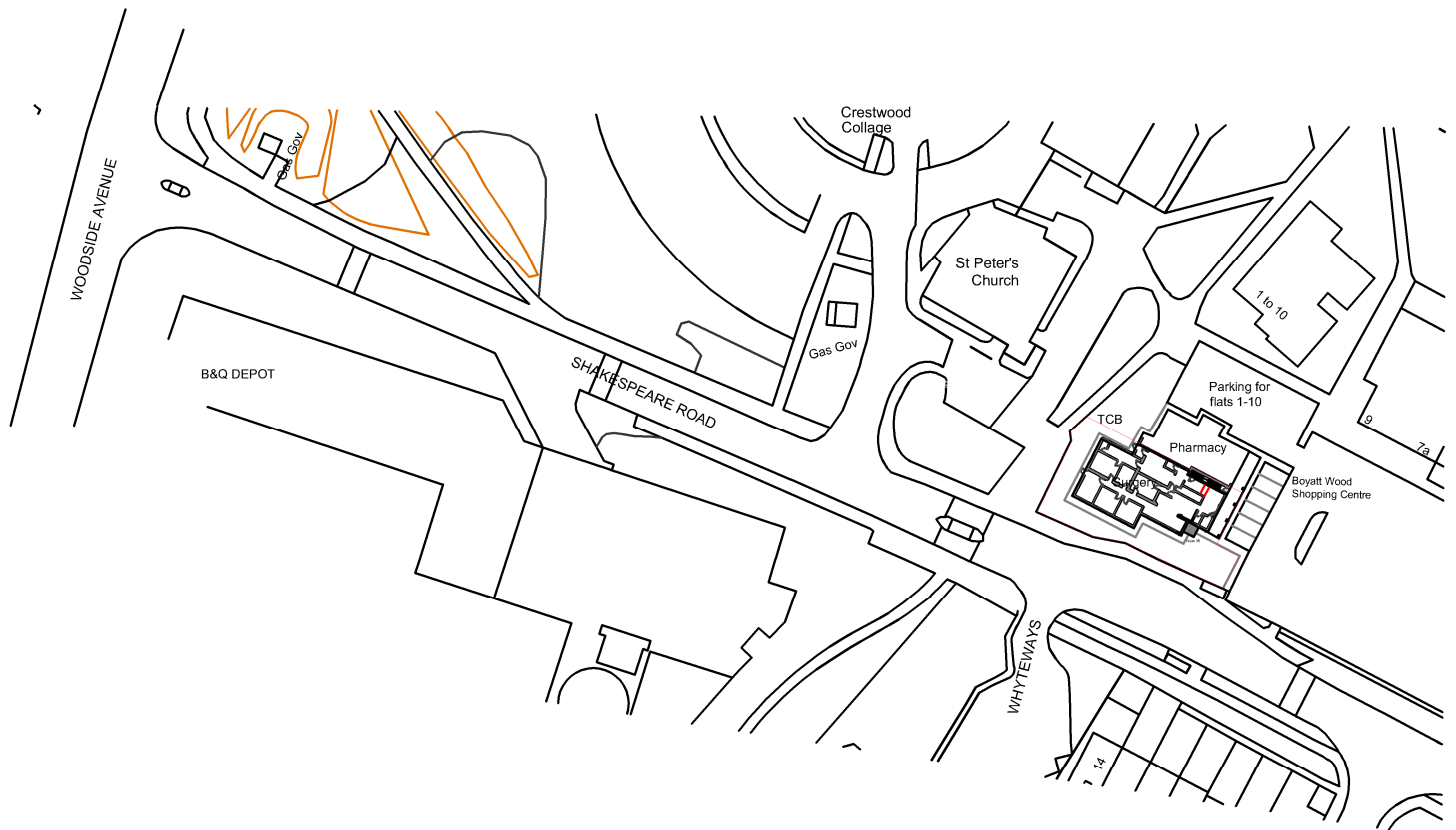


Ordnance Survey, (c) Crown Copyright 2023. All rights reserved. Licence number 100022432

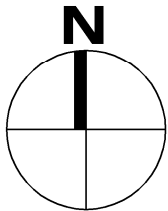

by - checked -

PLANNING

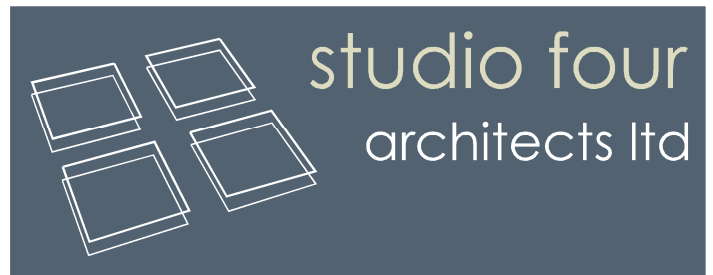

Tollgate Estates, Stanbridge Earls, Romsey SO51 0HE

t: 01794 511255

romsey@s4architects.co.uk


www.studiofourarchitects.com

client **Boyatt Wood GP Surgery**

project **Patient Lift Installation**

title **Existing Site Location Plan**

1:1250

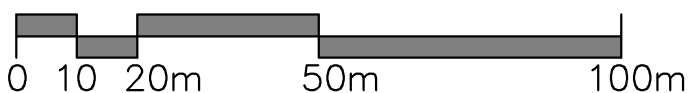

date scale paper drawn checked

Jan 23 1:1250 @ A4 CR PV

job no. dwg. no. rev. no.

42101 01 -

file 42101 - 01 Site Location