

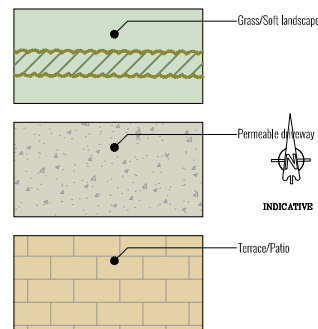


KEY:

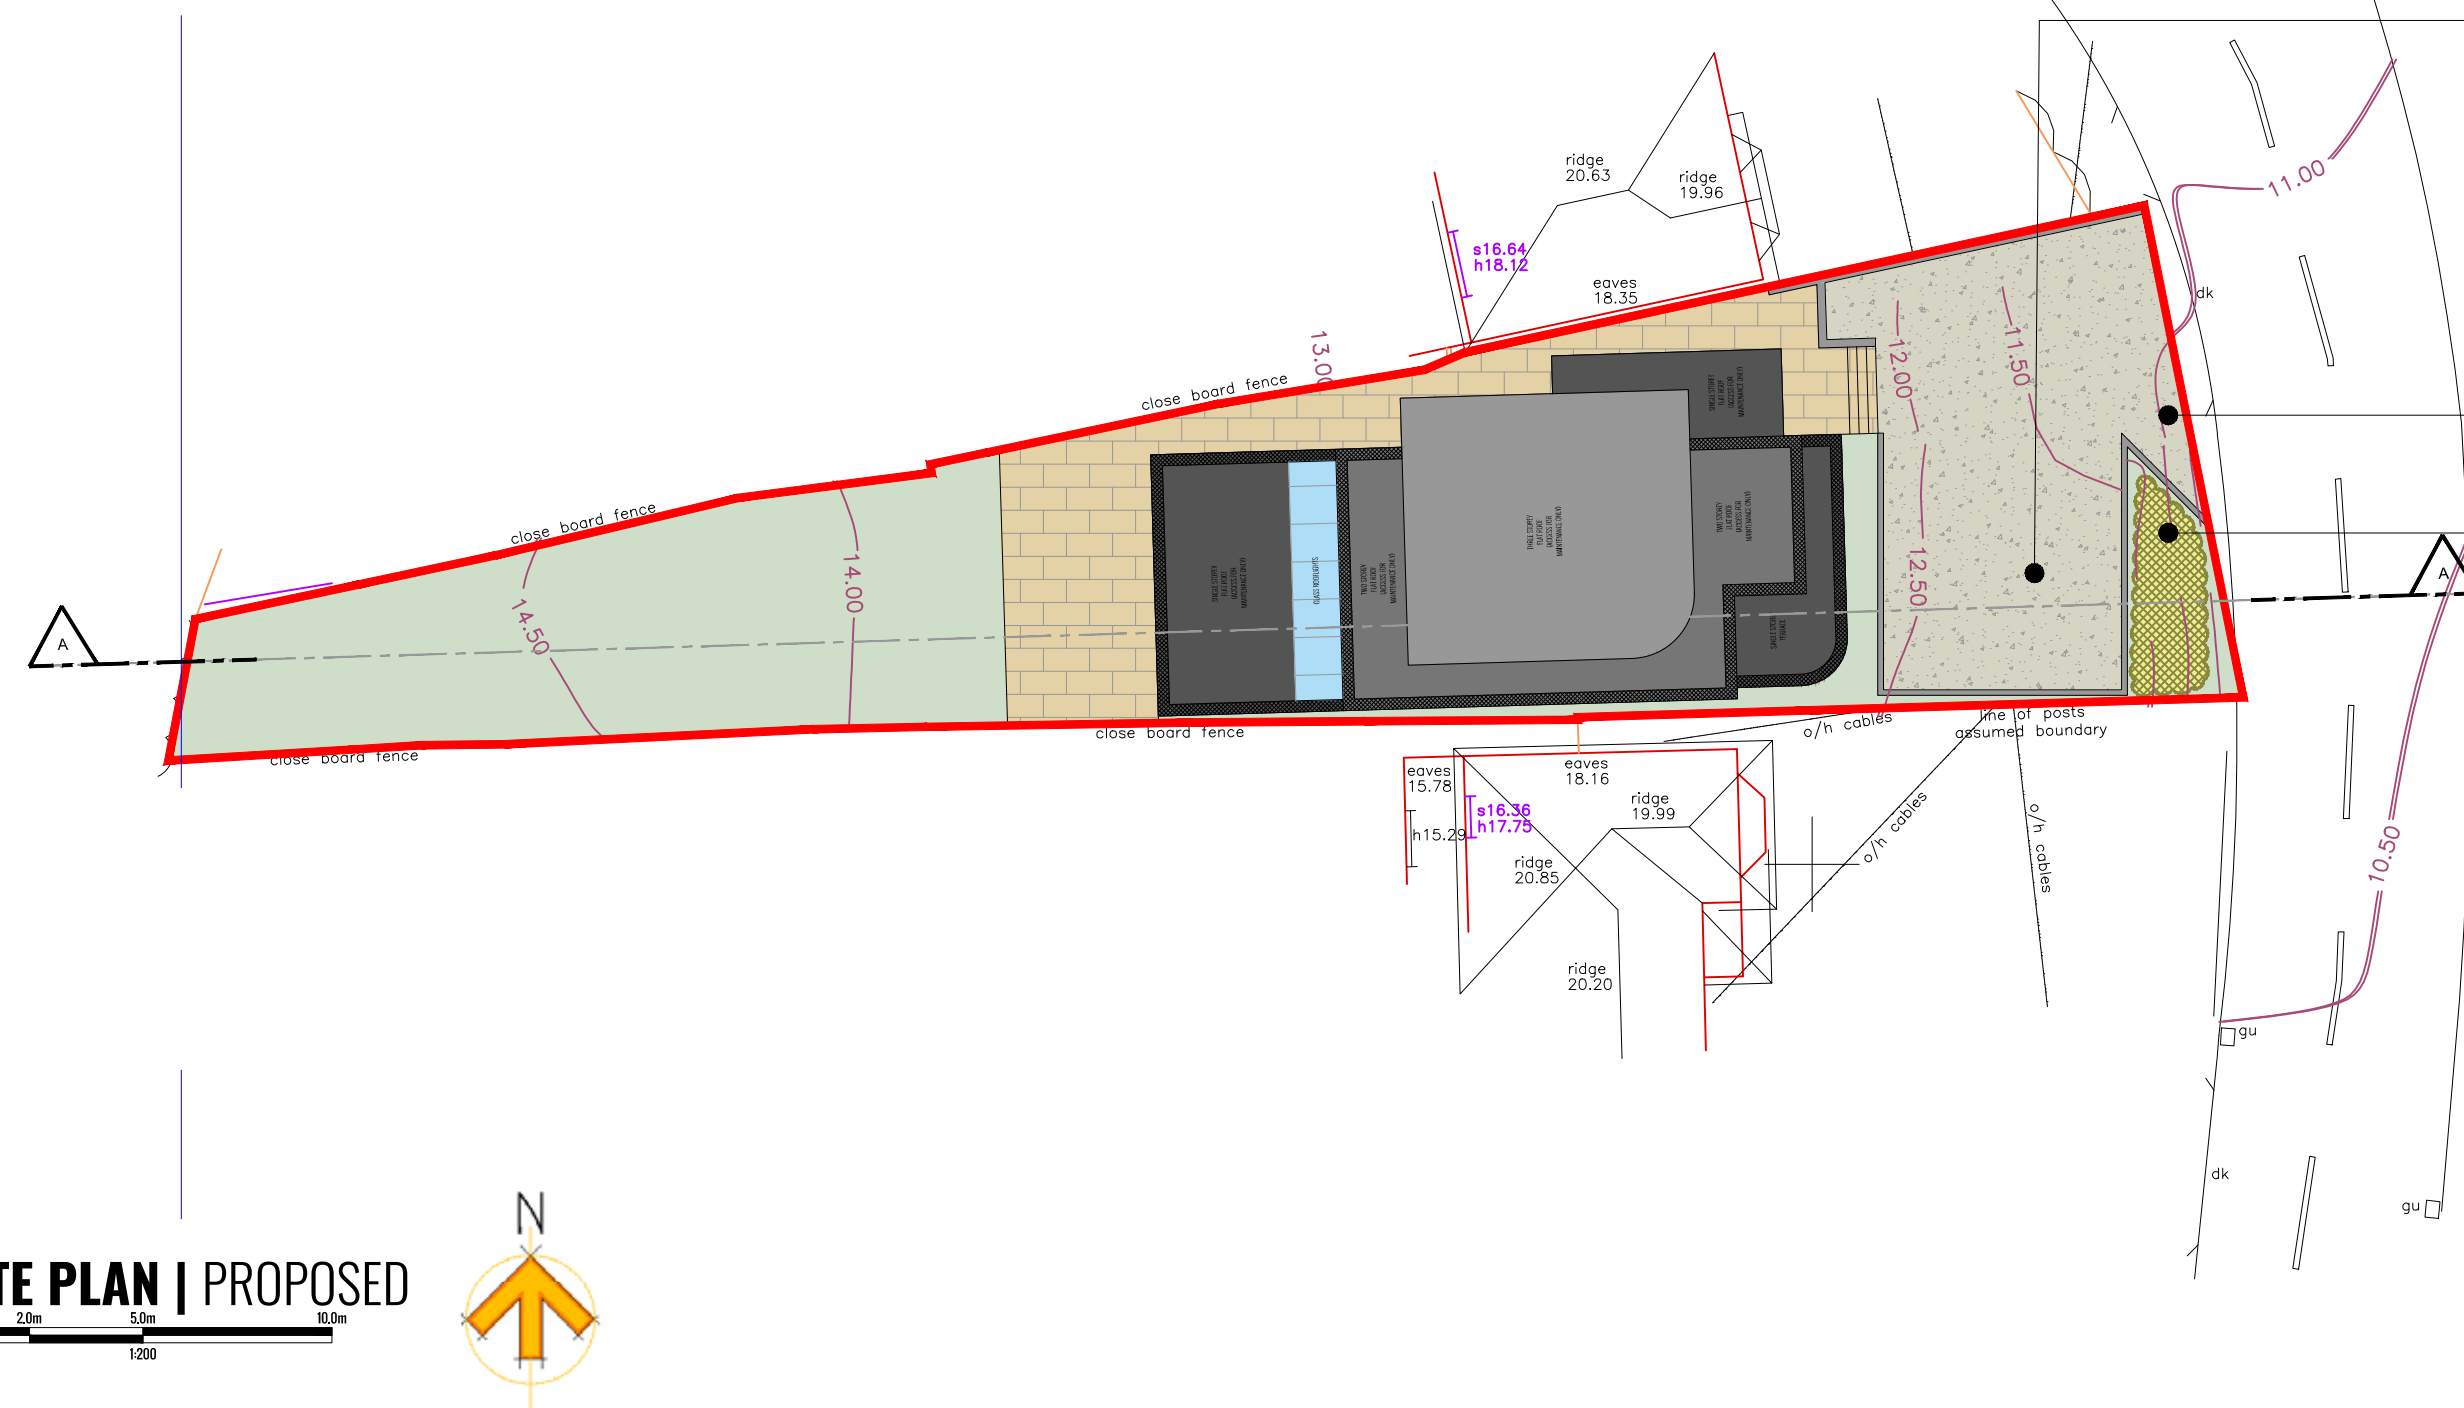

INDICATIVE

Terrace/Patio

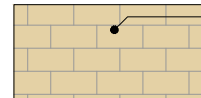

IMPROVED PARKING/TURNING.
ALTHOUGH BELOW NEW
STANDARDS THE
IMPROVEMENT WOULD REMOVE
2 CARS FROM PARKING ON THE
ROAD AND ENABLE OCCUPANTS
TO LEAVE IN FORWARD GEAR

IMPROVED VISIBILITY SPLAY

REPLANTED FLOWER BED/
HEDGE TO RETAIN GREEN
FRONTAGE

SITE PLAN | PROPOSED

0m 2.0m 5.0m 10.0m

1:200

