




DO NOT ENLARGE OR SHRINK TO FIT PAGE - A3 PLANS TO BE PRINTED 'AS DOCUMENT'

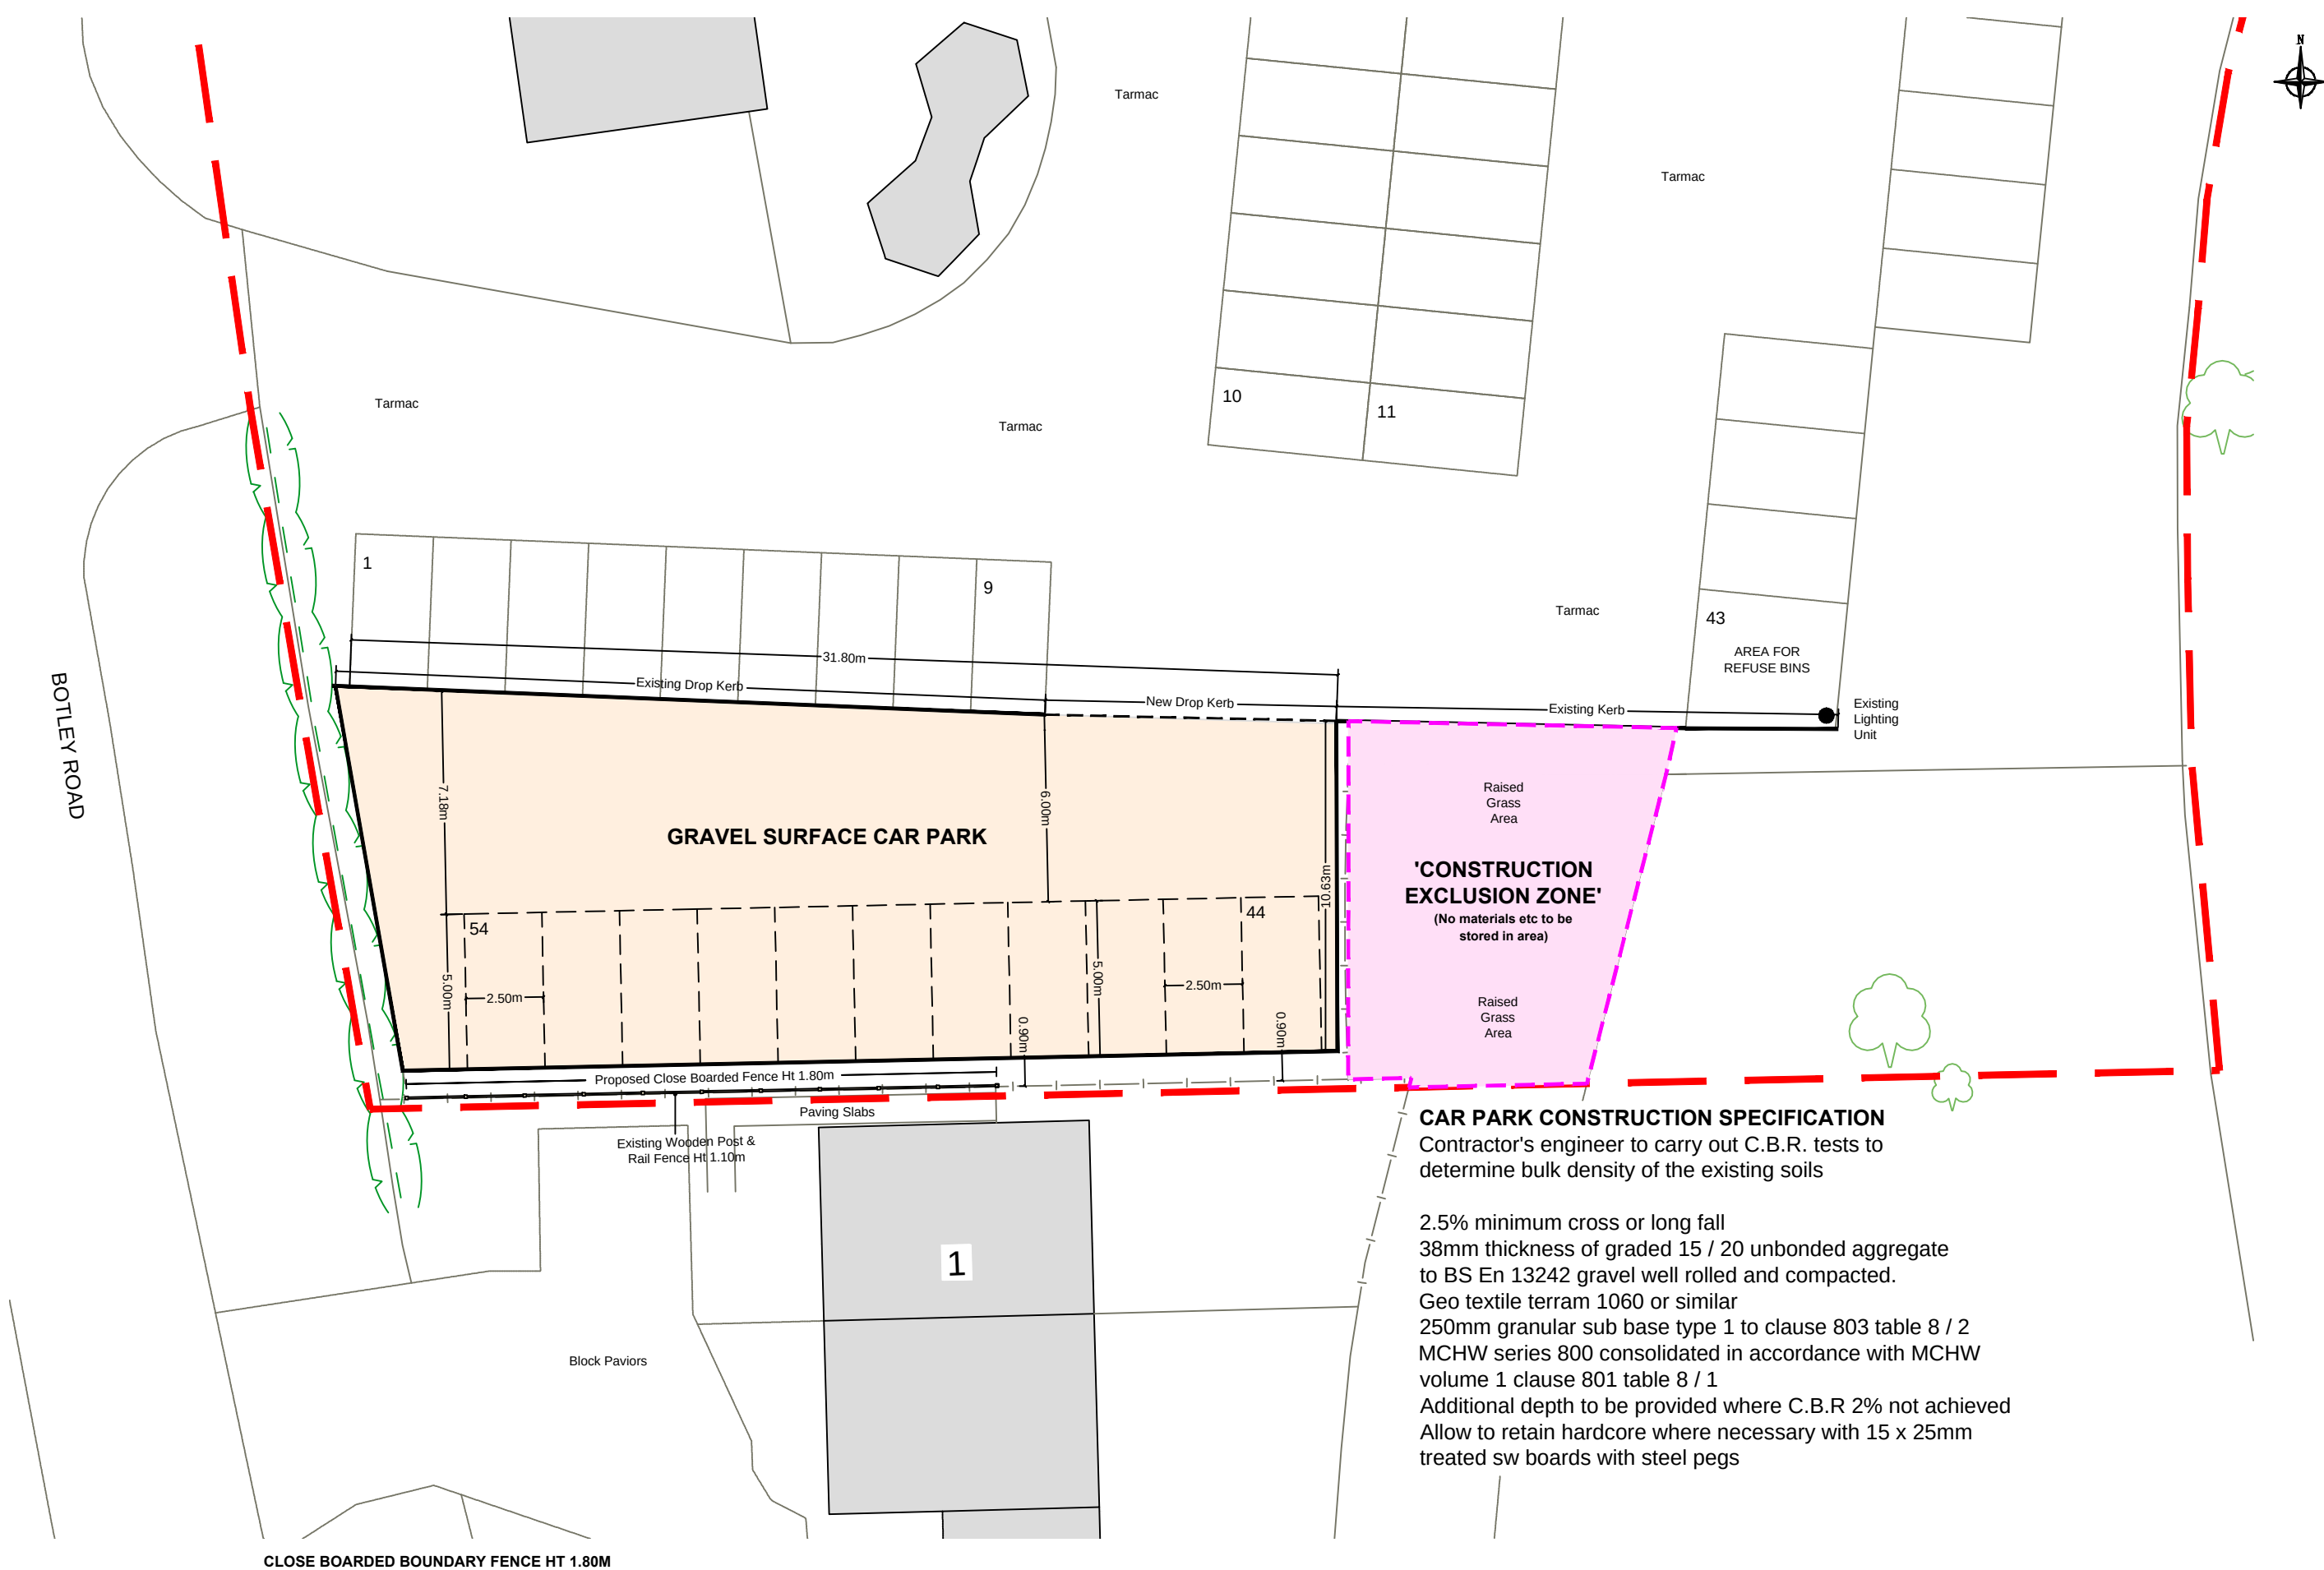

CAR PARK CONSTRUCTION SPECIFICATION

Contractor's engineer to carry out C.B.R. tests to determine bulk density of the existing soils

- 2.5% minimum cross or long fall
- 38mm thickness of graded 15 / 20 unbonded aggregate to BS En 13242 gravel well rolled and compacted.
- Geo textile terram 1060 or similar
- 250mm granular sub base type 1 to clause 803 table 8 / 2
- MCHW series 800 consolidated in accordance with MCHW volume 1 clause 801 table 8 / 1
- Additional depth to be provided where C.B.R 2% not achieved
- Allow to retain hardcore where necessary with 15 x 25mm treated sw boards with steel pegs

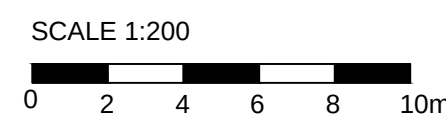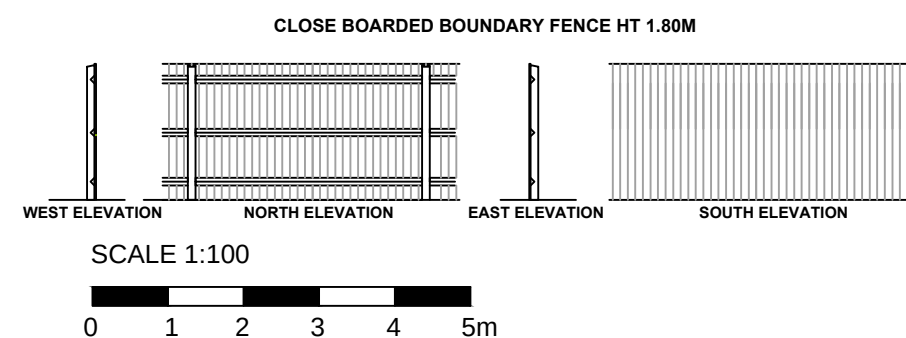

REV A 22:12:2022 CONSTRUCTION EXCLUSION ZONE ILLUSTRATED

client WADWORTH & CO LTD 41- 45 NORTHGATE ST DEVIZES SN10 1JW	address BRIGADIER GERARD PUBLIC HOUSE BOTLEY ROAD EASTLEIGH SO50 7DQ	dwg PROPOSED SITE LAYOUT PLAN	date 22:01:2023	scale	sheet A3	Propertyplans (Southwest) Ltd 11 west villas cotford st luke taunton ta4 1df tel. 01823 215 005 mob. 07866 422 575 email. info@property-plans.net web. www.property-plans.net
			dwg.no. 2022059 003	revision A		