



EXISTING - SITE LOCATION PLAN

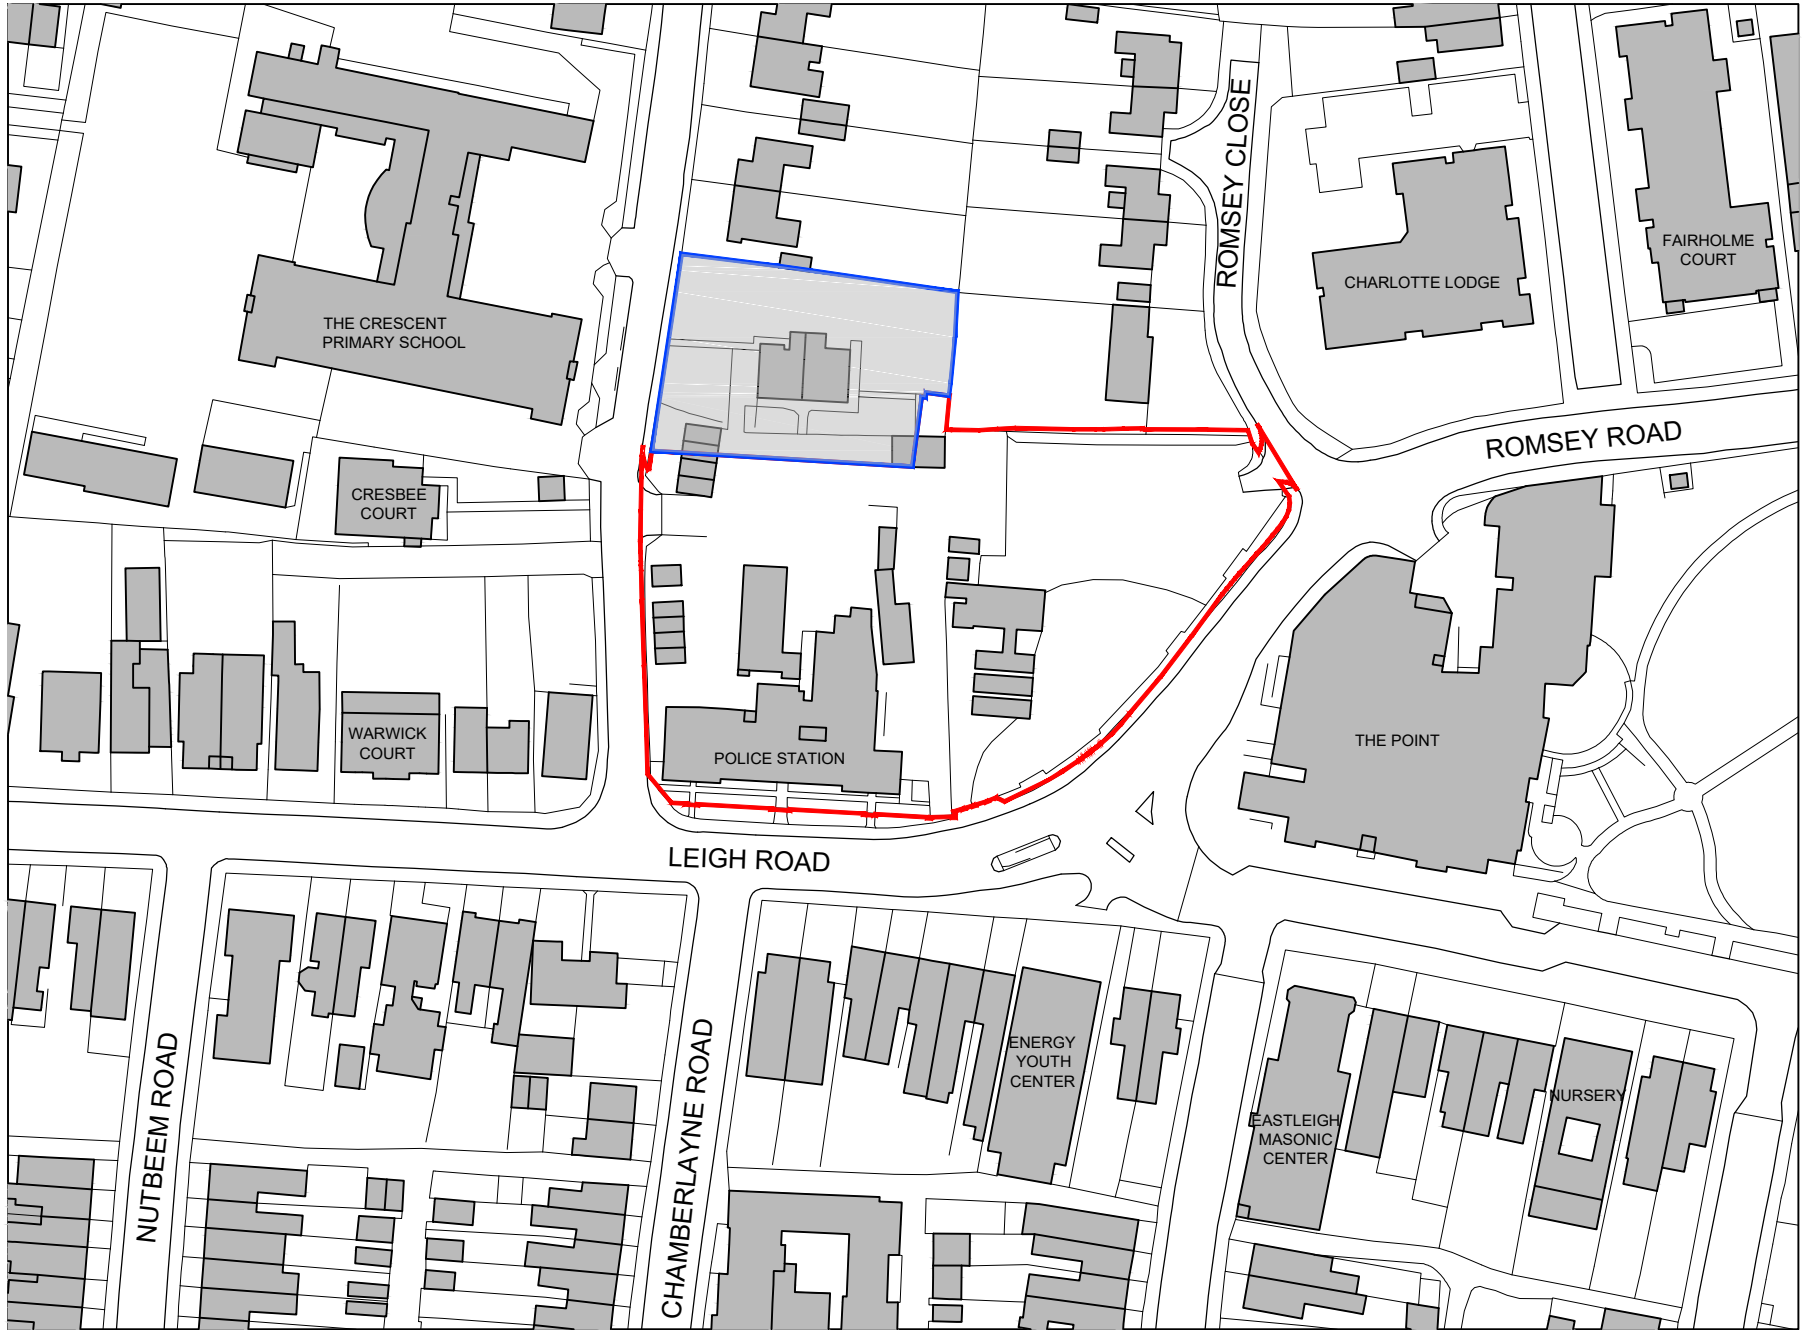

- GENERAL NOTES:
- DO NOT SCALE FROM THIS PRINT
 - ALL DIMENSIONS TO BE VERIFIED ON SITE AND ANY DISCREPANCIES REPORTED BACK TO RDT ARCHITECTS.
 - COPYRIGHT OF THIS DRAWING IS RESERVED BY RDT ARCHITECTS.

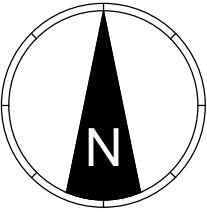

KEY:	
—	TOTAL CARE HOME LAND PARCEL
—	TOTAL RESIDENTIAL LAND PARCEL AREA INCLUDED AS PART OF DEMOLITION PACK - OUTSIDE OF MAIN CONTRACT

C1	CONSTRUCTION ISSUE	SAS	03.09.21
REV	DESCRIPTION	BY	DATE
PROJECT WORK STAGE			

CONSTRUCTION

CLIENT	HIGHWOOD CONSTRUCTION
--------	-----------------------

PROJECT	PROPOSED MASTER PLAN FORMER EASTLEIGH POLICE STATION, LEIGH ROAD, EASTLEIGH, SO50 9DG
---------	---


DRWG TITLE	EXISTING SITE LOCATION PLAN
------------	--------------------------------

PROJECT	ORIGINATOR	ZONE	LEVEL	TYPE	DIS	NUMBER
1277C	RDT	ZZ	XX	DR	A	0001

STATUS	SUITABILITY DESCRIPTION
-	-

DRAWN BY	DATE	SCALE	CHECKED BY
GH	SEP 2020	1:1250	RDT

RDT PROJECT REF.	PAPER SIZE	REVISION
1277	A3	C1

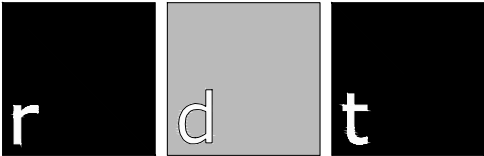

A R C H I T E C T S

1 Harrier Court, Woodside Road
Lower Woodside, Bedfordshire LU1 4DQ
T: +44(0)1582 461060
E: rdt@rdtarchitects.co.uk
www.rdtarchitects.co.uk