



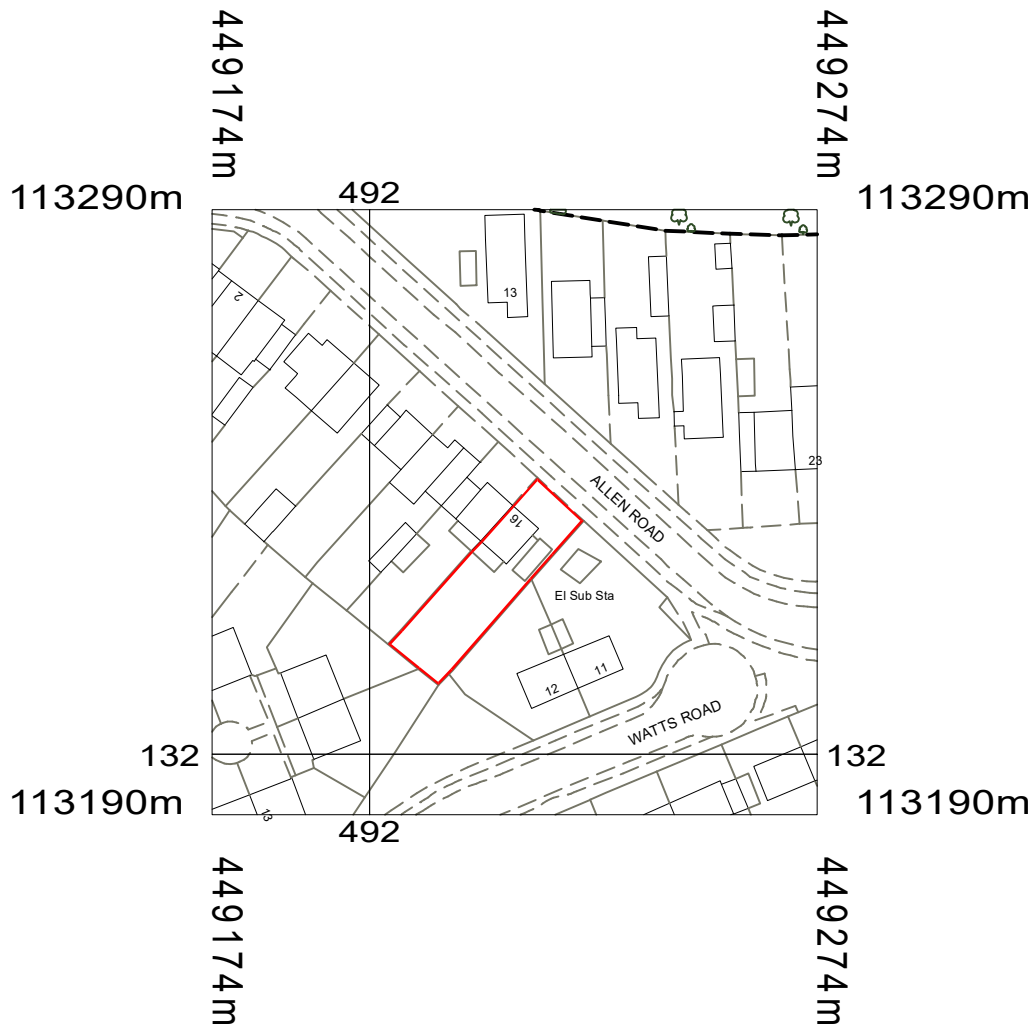

**LOCATION PLAN
(1:1250 SCALE)**

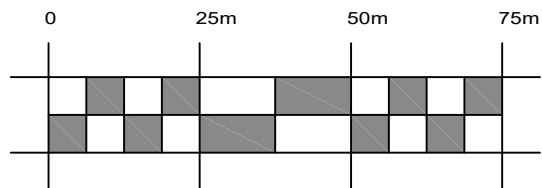

Scale 1:1250

REV	DATE	DETAILS	DRAWN
Copyright © 2009 JaGs ArchiTechs. All rights reserved. Limited reproduction and distribution permitted for the sole purpose of the construction of this named development only. Do not scale - refer to figured dimensions only.			

Crown copyright and database rights 2022 OS 100035409 Reproduction in whole or in part is prohibited without the permission of Ordnance Survey.
--

PROJECT TITLE: 16 ALLEN ROAD HEDGE END SOUTHAMPTON	
DRAWING TITLE: LOCATION PLAN	SCALE: 1:1250 @ A4
	DATE: JANUARY 2023
DRAWN BY: GE	CHECKED BY: -
DRAWING NO.: 711825/459-000	REV.:



**JAGS
ARCHITECTS**
ARCHITECTURAL CONSULTANTS

46 Lingwood Close, Bassett, Southampton, Hampshire. SO16 7GJ
Tel. 023 8076 7284 E-Mail. admin@jagsarchitects.co.uk
Web. www.jagsarchitects.co.uk
Registered in England Number 6637588