



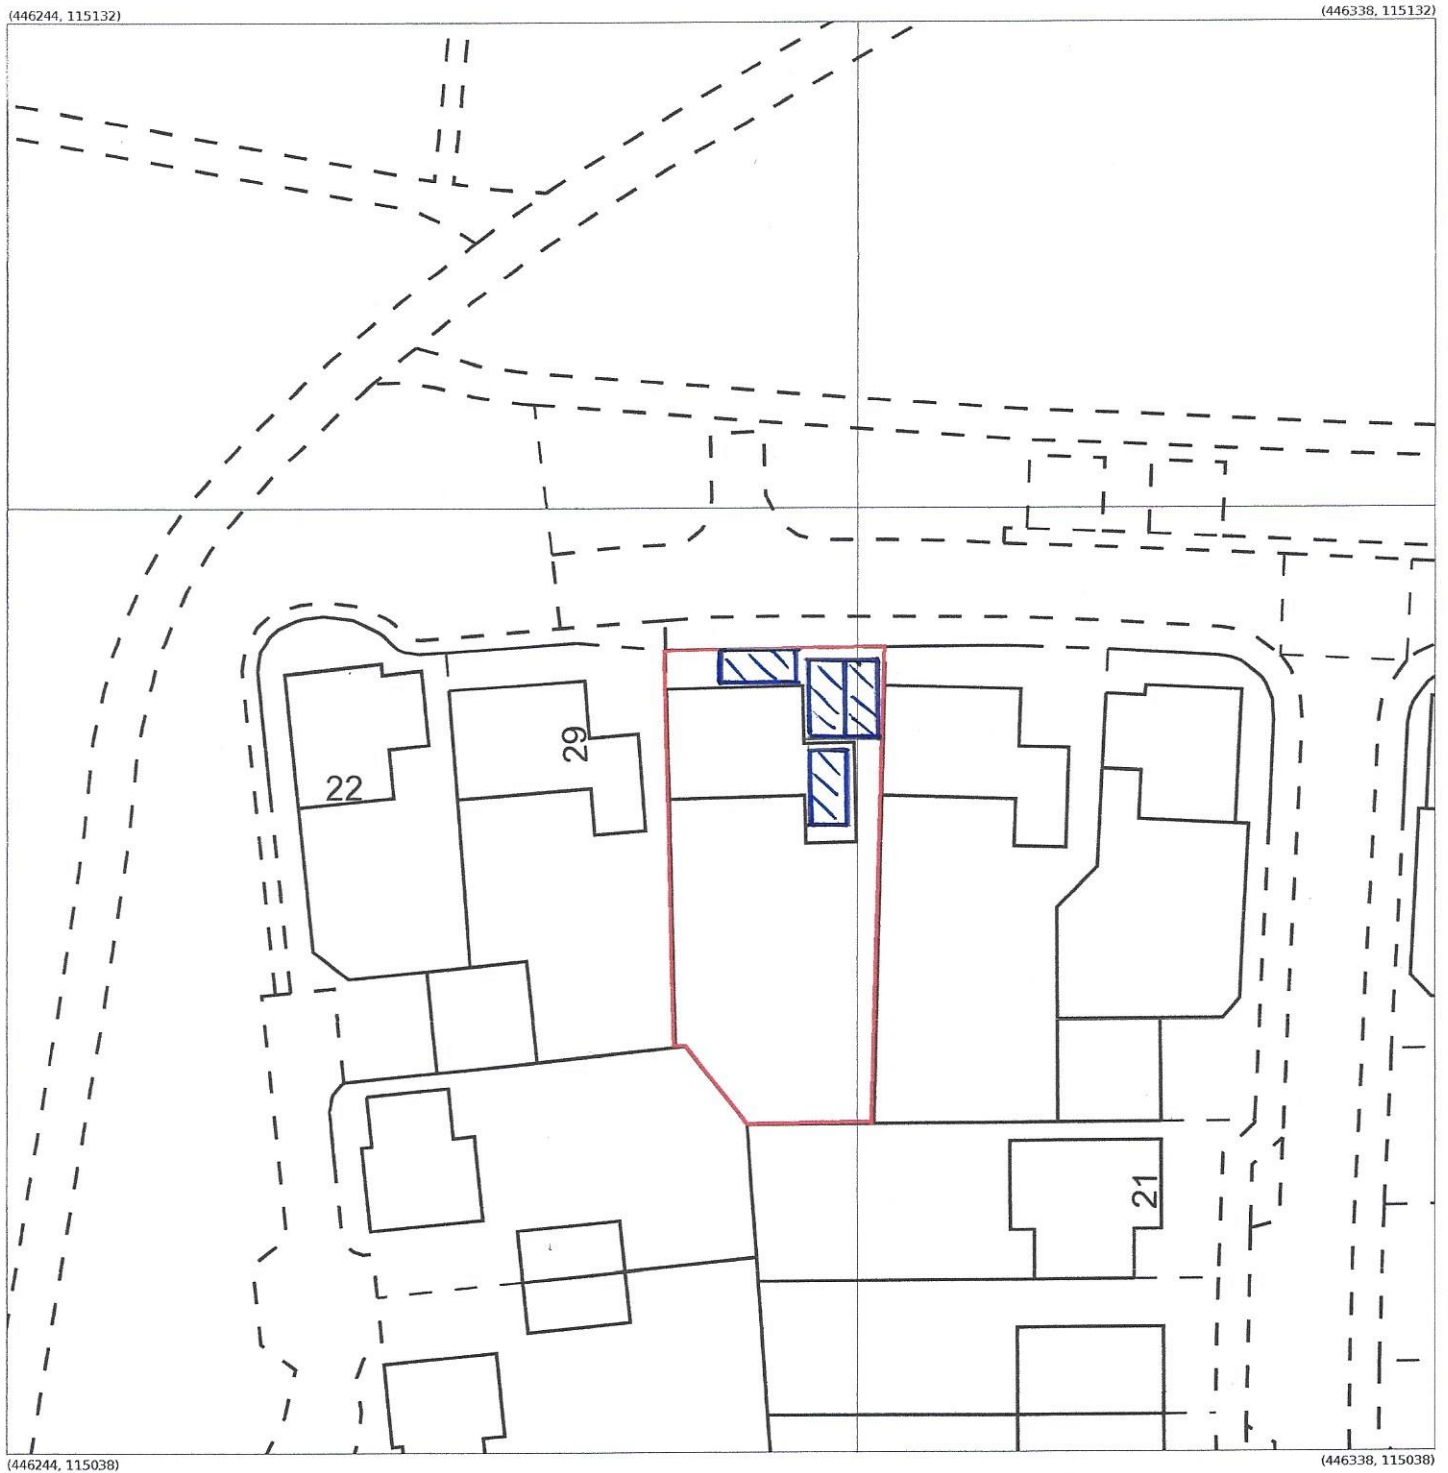

Produced 30 Nov 2022 from the Ordnance Survey MasterMap (Topography) Database and incorporating surveyed revision available at this date.

The representation of a road, track or path is no evidence of a right of way. The representation of features as lines is no evidence of a property boundary.

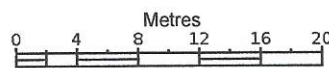

1:500



27, Hazel Cl, West End
SO30 3JP

Supplied by: Latitude Mapping Ltd
Licence: © Crown Copyright and
database rights 2022 OS 100038864
Reference: OI1573798
Centre coordinates: 446291 115085

 : 4.8 x 2.4m

PARKING SPACE