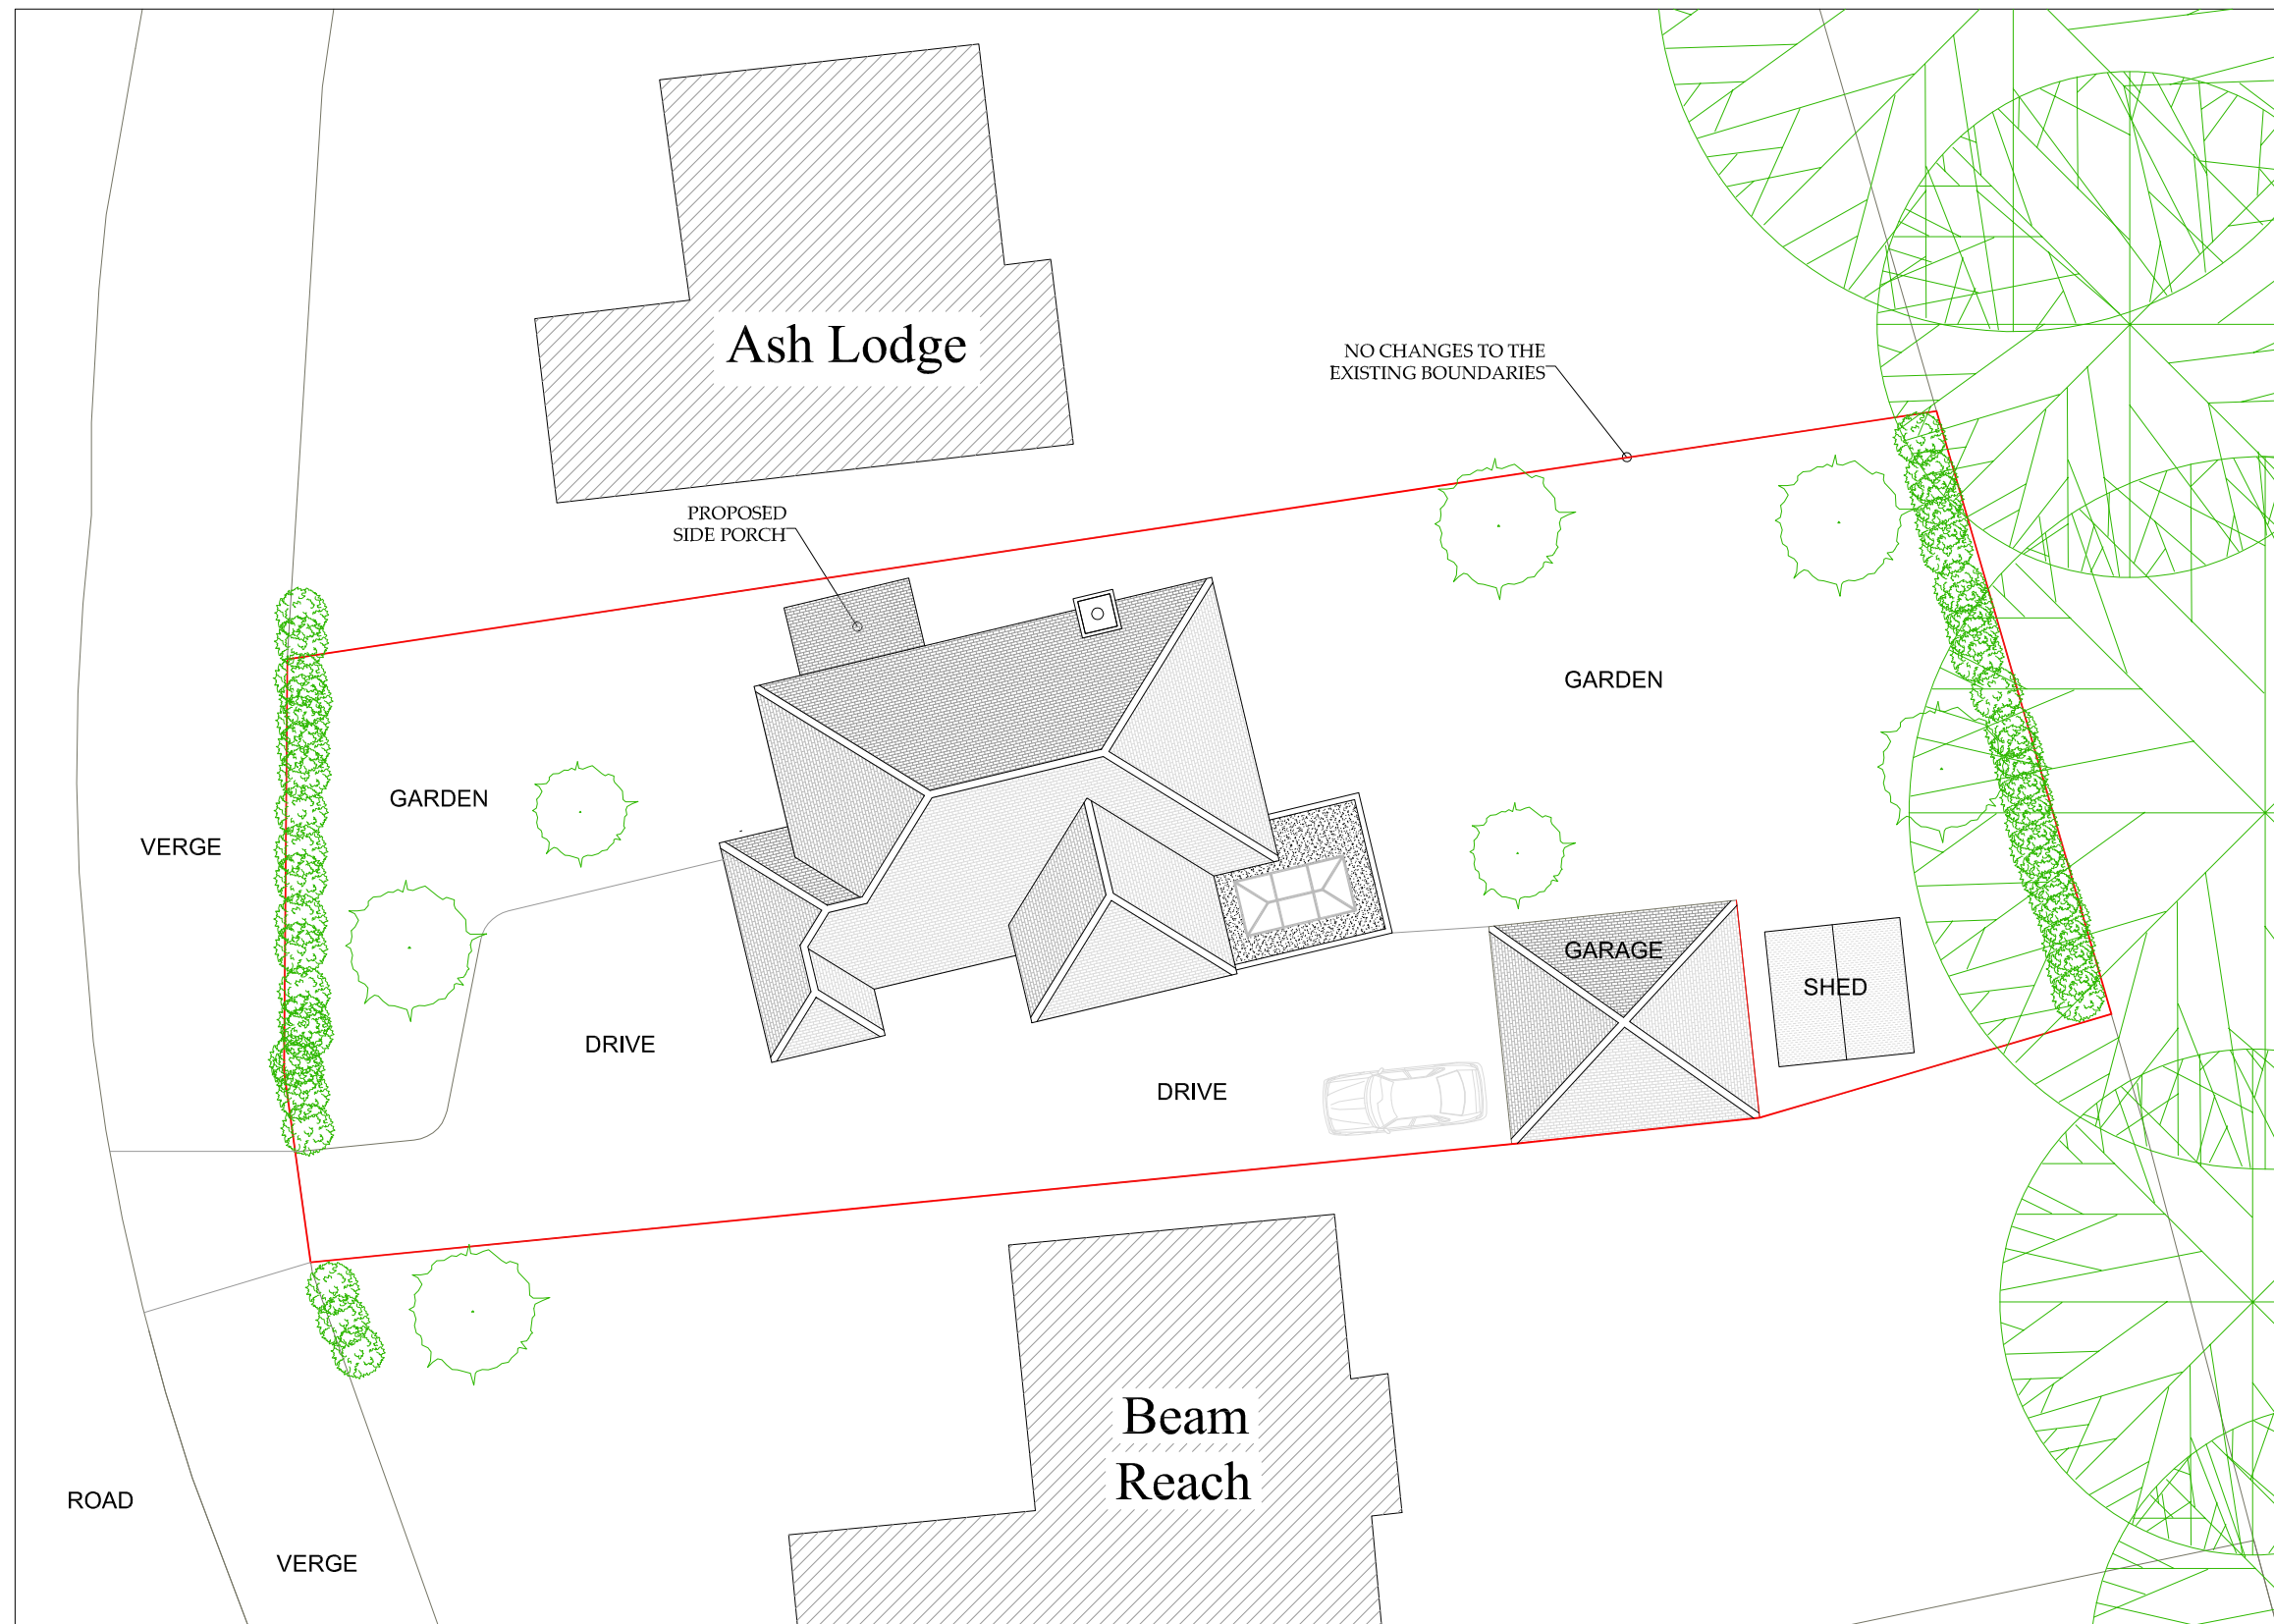


1 Wordsworth Road
Southampton, SO15 5LX
Tel: 07803 079640

Project Name and Address
**Arran Lodge
Hill Place
Bursledon
Southampton
SO31 8DX**

Project	Rev.1	Sheet
Date	23.01.23	2
Scale	1:200@A3	

**PROPOSED SINGLE
STOREY SIDE PORCH**

BLOCK & ROOF PLAN

THIS DRAWING IS THE COPYRIGHT OF WHOLE CONCEPTS ©