



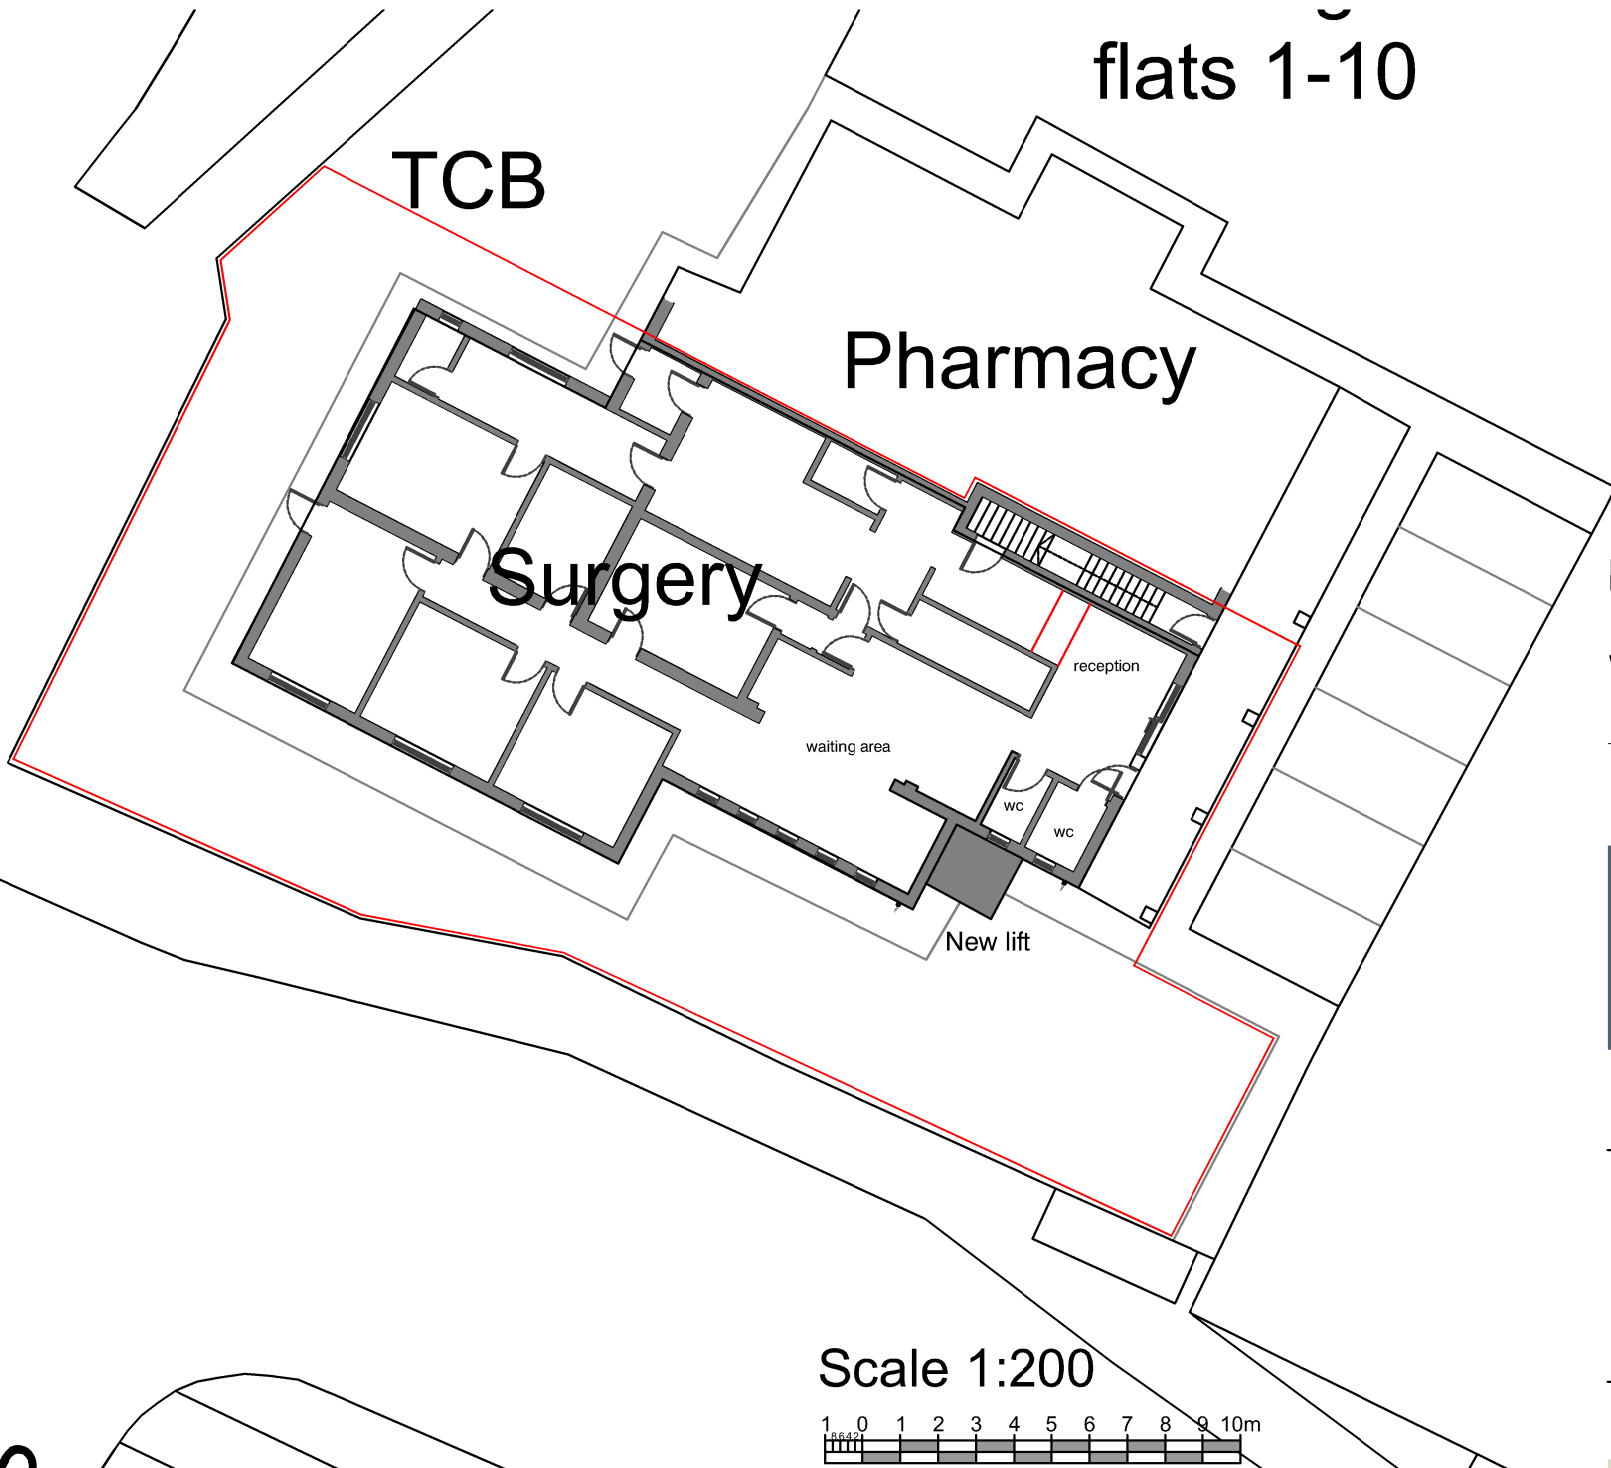

Boyatt Wood Shopping Centre

by - checked -

PLANNING

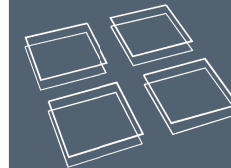

studio four
architects ltd

Tailgate Estates, Stanbridge Earls, Romsey SO51 0HE
t: 01794 511255
romsey@s4architects.co.uk
www.studiofourarchitects.com

client **Boyatt Wood GP Surgery**

project **Patient Lift Installation**

title **Existing Site Location Plan**

date	scale	paper	drawn	checked
Jan 23	1:200 @	A4	CR	PV

job no.	dwg. no.	rev. no.
42101	02	-