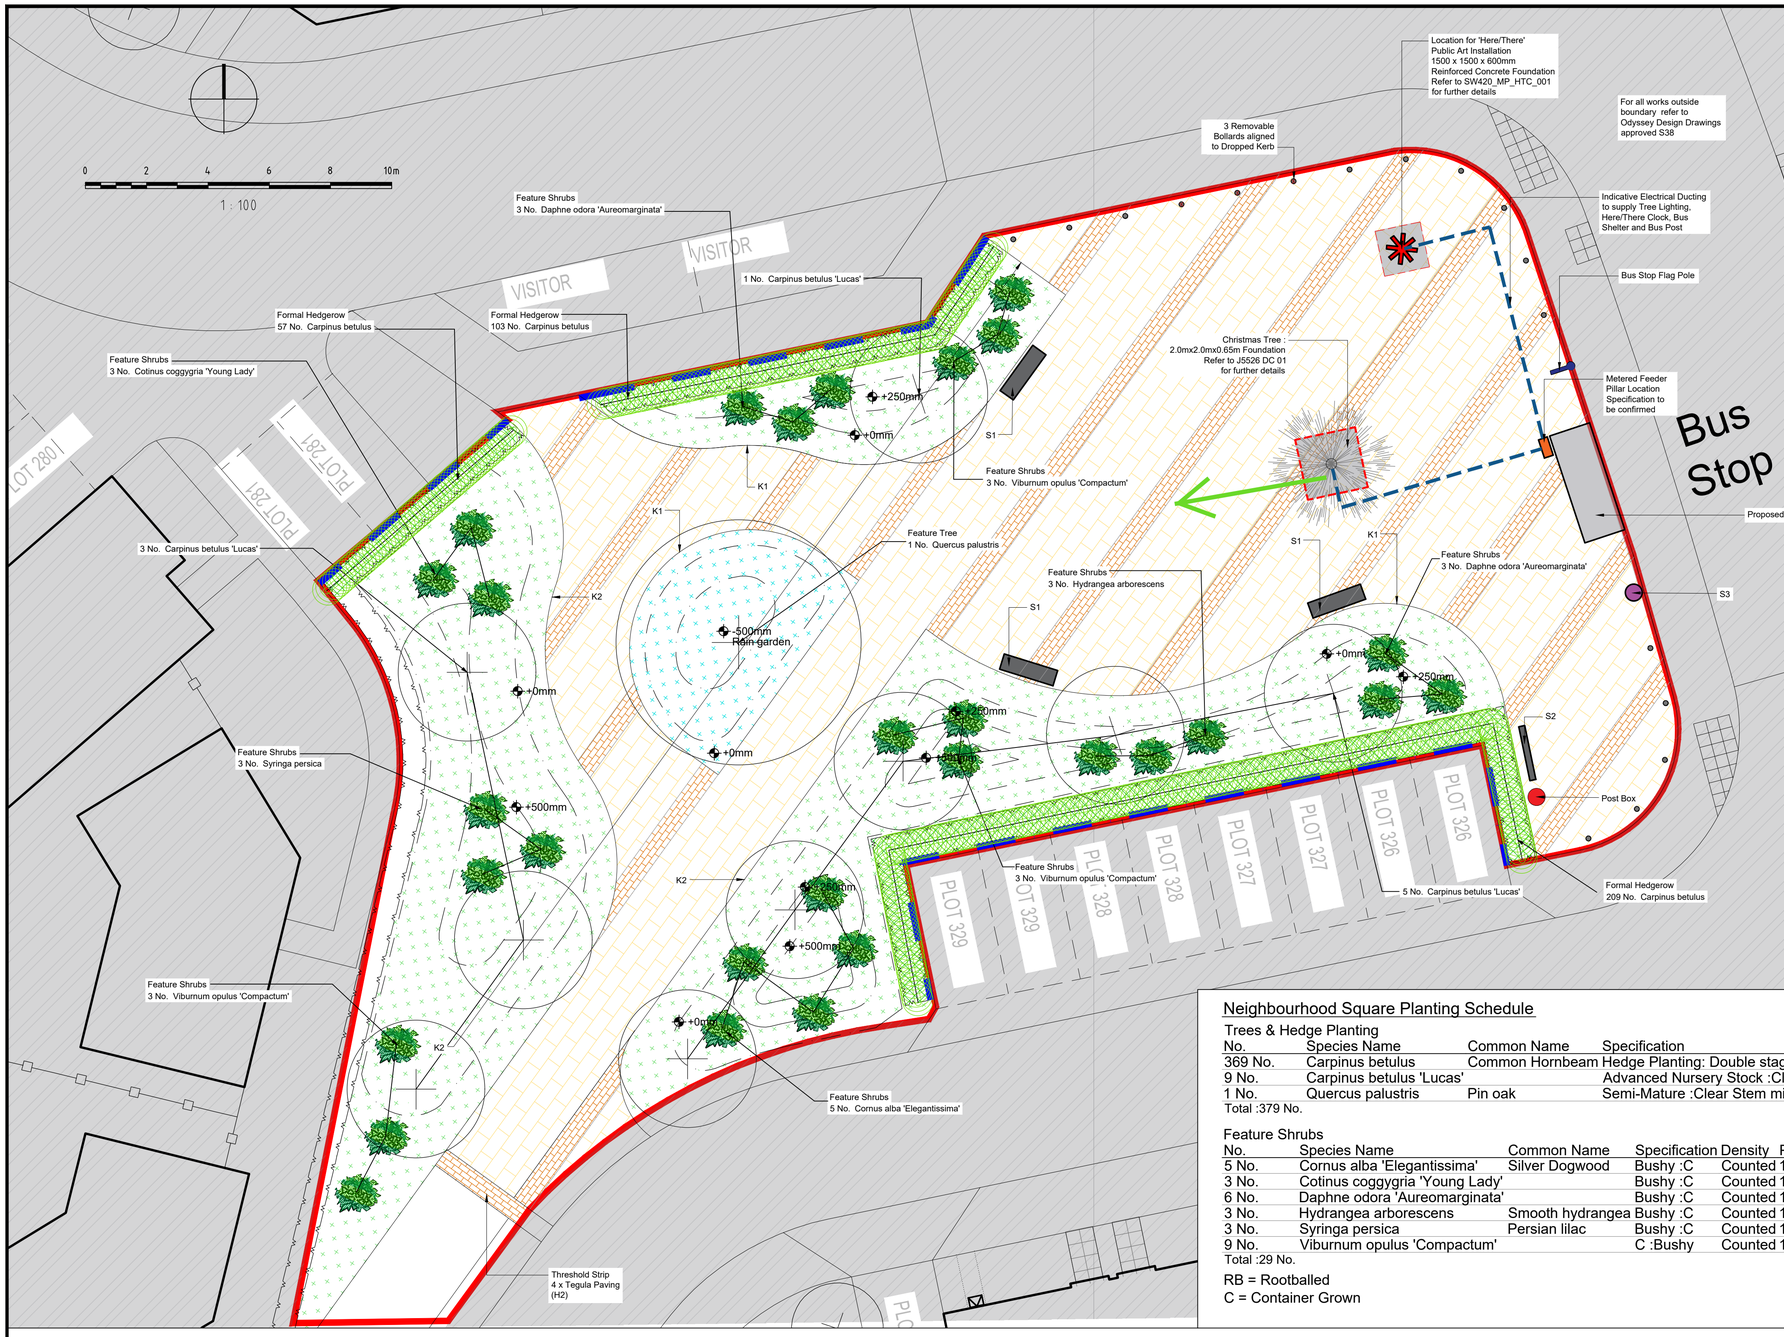

NOTES:

1. This drawing is to be read in conjunction with all relevant contract drawings and specifications with any conflicting information to be brought to the attention of Deacon Design before works commence on site.

2. Do not scale from this drawing, always work to noted dimensions.

3. All given dimensions in mm.

KEY

Site Boundary

Soft Landscape

Proposed new tree planting with 1 metre diameter mulch ring

Feature Shrub (Inspired by Capability Brown) Source: Historic England

Formal Native Hedgerow Planting (1.2 m High)

Wildflower Turf 1 = Landscape 34 Supplier: wildflowerturf.co.uk or similar

Wildflower Turf 2 = SuDS Turf to rain garden Supplier: wildflowerturf.co.uk or similar

Landform mounding meadow islands (shown at 250mm contours to include 1 metre levels ground at base for hardstanding runoff

Hard Landscape

H1 = Marshalls Saxon Flag Paving 600x450x50mm laid soldier course Supplier: Marshalls.co.uk or similar

H2 = Block Paving Band (4 lines shown) Marshalls Tegula, Traditional, Size: 160mm width x varied length, laid in random stretcher bond pattern (or similar and approved)

H3 = Surrounding Block Paving Band tbc Marshalls Tegula, Traditional, Size: 160mm width x varied length, (or similar and approved)

Path Edging Manufacturer: Kinley (https://www.kinley.co.uk/) Product: ExcelEdge AluExcel Aluminium K1 = Flexible Edging to curved planting beds K2 = Rigid Edging to straight lines

Corduroy Paving to crossing

Street Furniture

Seating Provision - Marshalls Festival Range S1 = Festival Seat (backrest) 1824x525mm Colour = RAL 9005 (Black) Supplier: https://www.marshalls.co.uk or similar

S2 - Earth Anchors Notice Board 24 x A4 Aluminium Outdoor Notice Board: Dual Door / Anodised Round Mounting Posts / Convert both doors to keyless 105(H)cm x 180(W)cm Colour = RAL 9005 (Black) Supplier: https://www.earth-anchors.com/

Bin Provision - Broxap Derby Standard Litter Bin S3 = Flat Top 120L Litter Bin: Cigarette Stubbing Plate / Gold Alloy Banding 1020(H)mm x 536(W)mm x 536(D)mm Colour = RAL 9005 (Black) Supplier: Broxap

Bollard - Marshalls @ 1.7 metre spacings Rhino Black stainless steel RB101 168mm Diameter Colour = RAL 9005 (Black) Supplier: https://www.marshalls.co.uk or similar

Removable Bollard - Marshalls @ 1.7 metre spacings Rhino Black stainless steel RB101 168mm Diameter Colour = RAL 9005 (Black) Supplier: https://www.marshalls.co.uk or similar

Parkland Estate Railings to define space and protect hedge

Neighbourhood Square Planting Schedule

Trees & Hedge Planting

No.	Species Name	Common Name	Specification	Density	Girth	Height
369 No.	Carpinus betulus	Common Hornbeam	Hedge Planting: Double staggered :5/7 brks :RB	7/m		80-100cm
9 No.	Carpinus betulus 'Lucas'		Advanced Nursery Stock :Clear Stem 175-200 :RB	Counted 16-18cm		
1 No.	Quercus palustris	Pin oak	Semi-Mature :Clear Stem min. 200 :RB	Counted 30-35cm		

Total :379 No.

Feature Shrubs

No.	Species Name	Common Name	Specification	Density	Pot Size	Height
5 No.	Cornus alba 'Elegantissima'	Silver Dogwood	Bushy :C	Counted	10L	
3 No.	Cotinus coggygria 'Young Lady'		Bushy :C	Counted	15L	
6 No.	Daphne odora 'Aureomarginata'		Bushy :C	Counted	10L	
3 No.	Hydrangea arborescens	Smooth hydrangea	Bushy :C	Counted	10L	
3 No.	Syringa persica	Persian lilac	Bushy :C	Counted	15-20L	
9 No.	Viburnum opulus 'Compactum'		C :Bushy	Counted	15L	

Total :29 No.

RB = Rootballed
C = Container Grown

01 Materials Palette

L58 NTS


Feature Tree - Quercus palustris


Hornbeam Tree Groups


Amelanchier


Hornbeam hedge with parkland railings


Wildflower turf

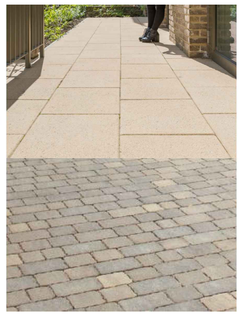
Marshalls Paving


Marshalls Street Furniture Festival Range


Marshalls Rhino Steel Bollard (RB101)



Broxap Derby Standard Litter Bin

FINAL

DATE	DRAWN	DESCRIPTION OF REVISION	REVISION LETTER	CHECKED BY
22.12.22	DA	Amended following EBC requirements	D	PD
13.10.22	DA	Amended For Construction	C	PD
24.05.21	PD	Amendments following Steering Group feedback	B	PD
1/06/20	DA	Amendments to hard landscape and planting	A	PD

DRAWING STATUS

FOR PLANNING

DEACON DESIGN
Landscape Architecture | Masterplanning | Urban Design
12a The Square, Wickham, Hampshire PO17 5JQ
Tel: 01329 557 820 Email: info@deaconsdesign.co.uk
Copyright Deacon Design

PROJECT TITLE :
North Stoneham Park - Stage 1
Neighbourhood Square

PROJECT NUMBER : DD145
PLOT DATE : 29.04.2020
DRAWING SCALE : 1:100
APPROVED BY : PD
PAPER SIZE : A1
DRAWN BY : DA
DRAWING TITLE :
Combined Landscape Proposals Plan
-
-
DRAWING NUMBER : DD145L58
REVISION LETTER : D
DRAWING FILE LOCATION :
Z:\Dropbox (Deacon Design Ltd)\03 PROJECTS 100+\DD145 Stoneham RM\04-Drawings\Autocad\L-Landscape Dwgs\DD145L58_Neighbourhood Square Landscape Plan.dwg